LEGAL DESCRIPTION

The southeast ¼ of the northwest ¼ and the southwest ¼ of the northwest ¼ and the south ½ of the northeast ¼ Except that portion lying south of the right of way line of the Western Canal, and in addition all that part of the north ½ of the south ½ lying north of the right of way line of the Western Canal, all in Section 31, T1N, R4E Maricopa County, Arizona

CERTIFICATE

I certify that the survey of the property shown hereon was performed under my direction during the month of January 1970. Iron pins were set at all corners.

Registered Civil engineer

All field data shown hereon was furnished by Thomas E. Burden, R.L.S. # 4291, and Certified by him to be an accurate, closed, survey of the property herein described.

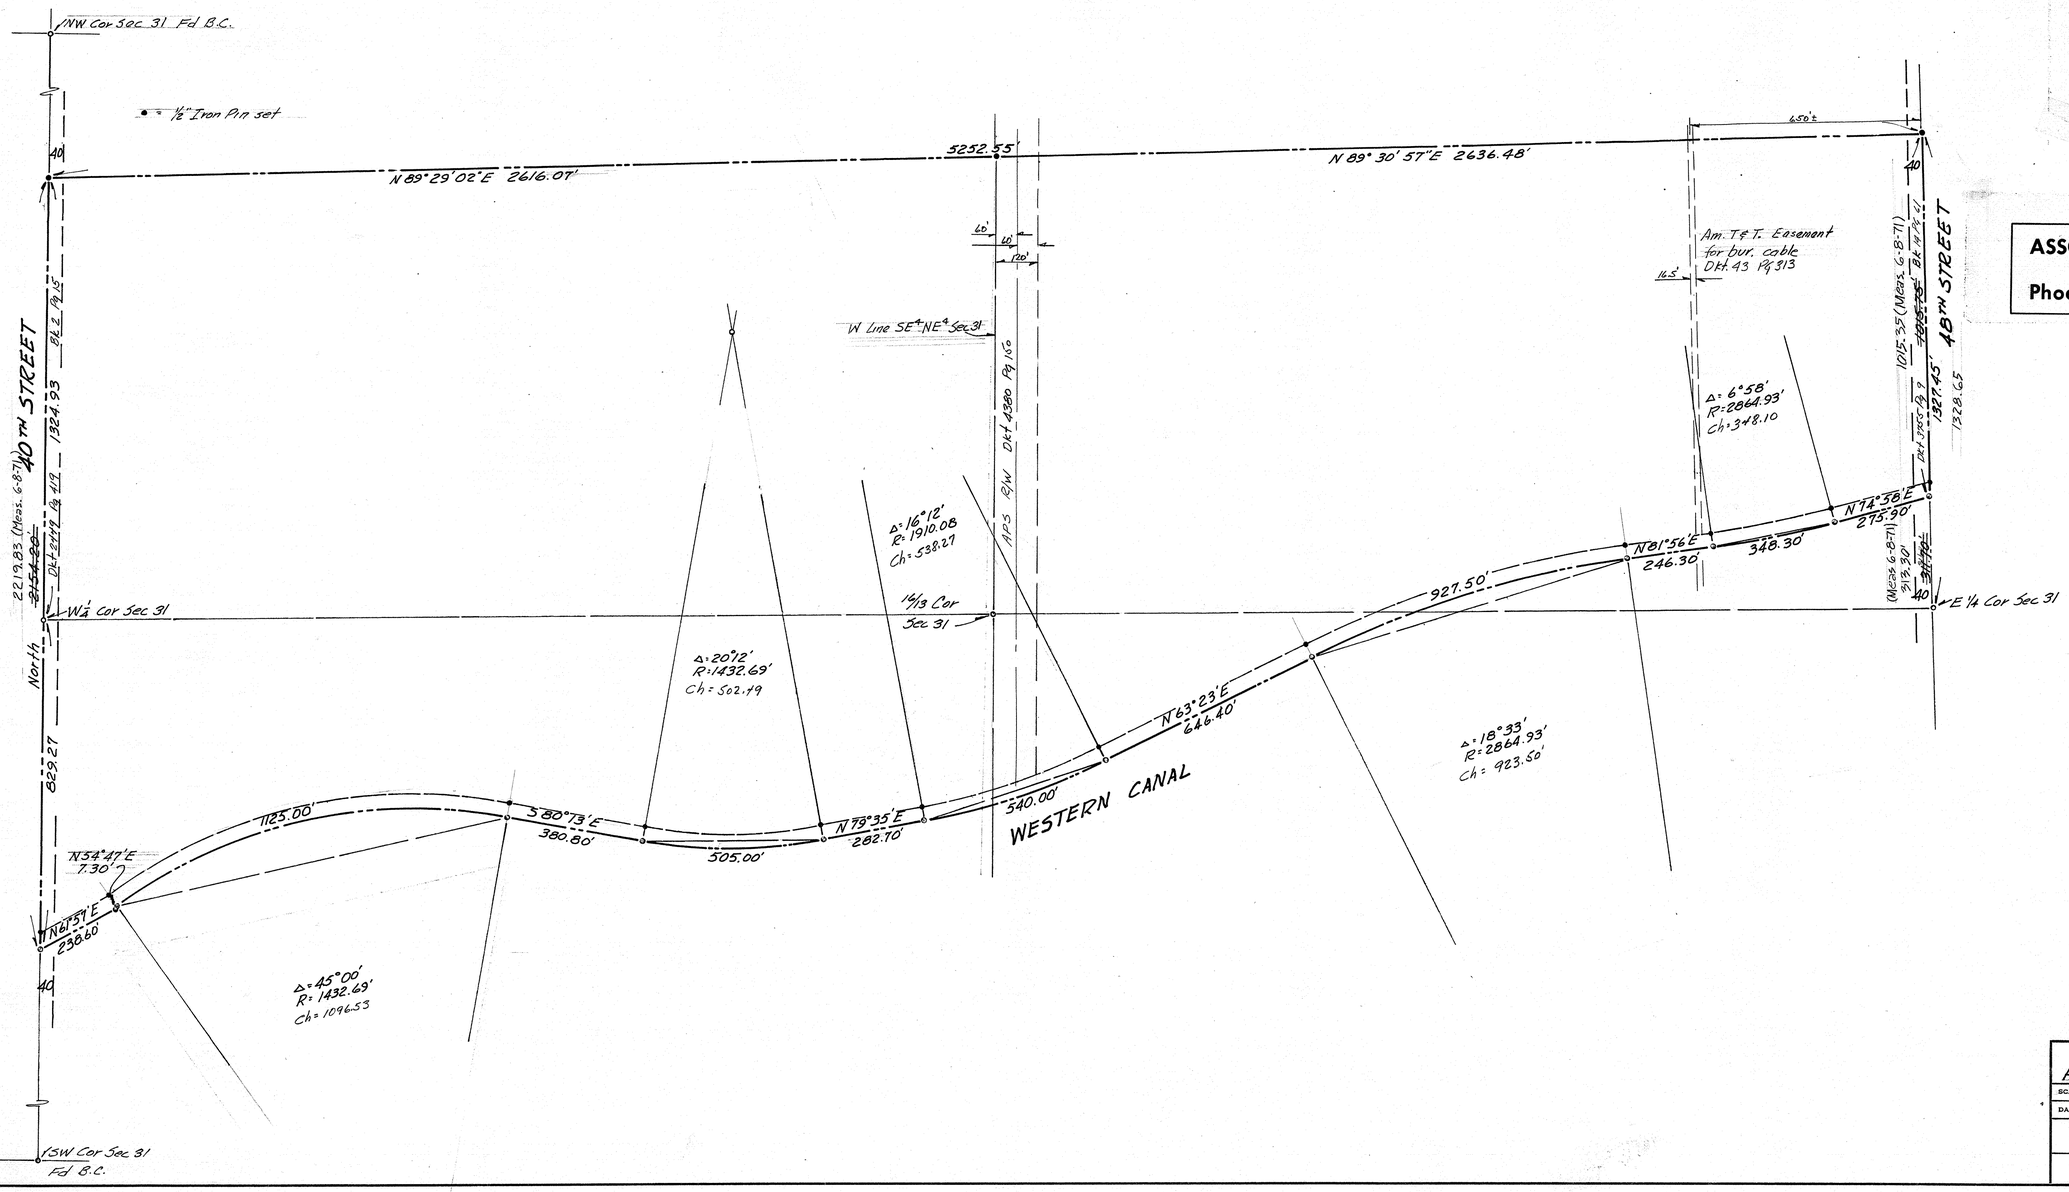

N

ASSOCIATED ENGINEERS
Civil Consultants
Phoenix Arizona

Registered Professional Engineer (Civil) CERTIFICATE NO. 5891 ROBERT W. ROSS Signed 1-29-70 ARIZONA, U.S.A.

DIN #51474-1

RESULTS OF SURVEY
Pt of Sec 31, T1N, R4E, Phoenix Az.

SCALE: 1:200	APPROVED BY:	DRAWN BY JAT
DATE: 1-29-70		REVISED
		DRAWING NUMBER 170-7

24X36 PRINTED ON NO. 1000H CLEARPRINT

R- 188