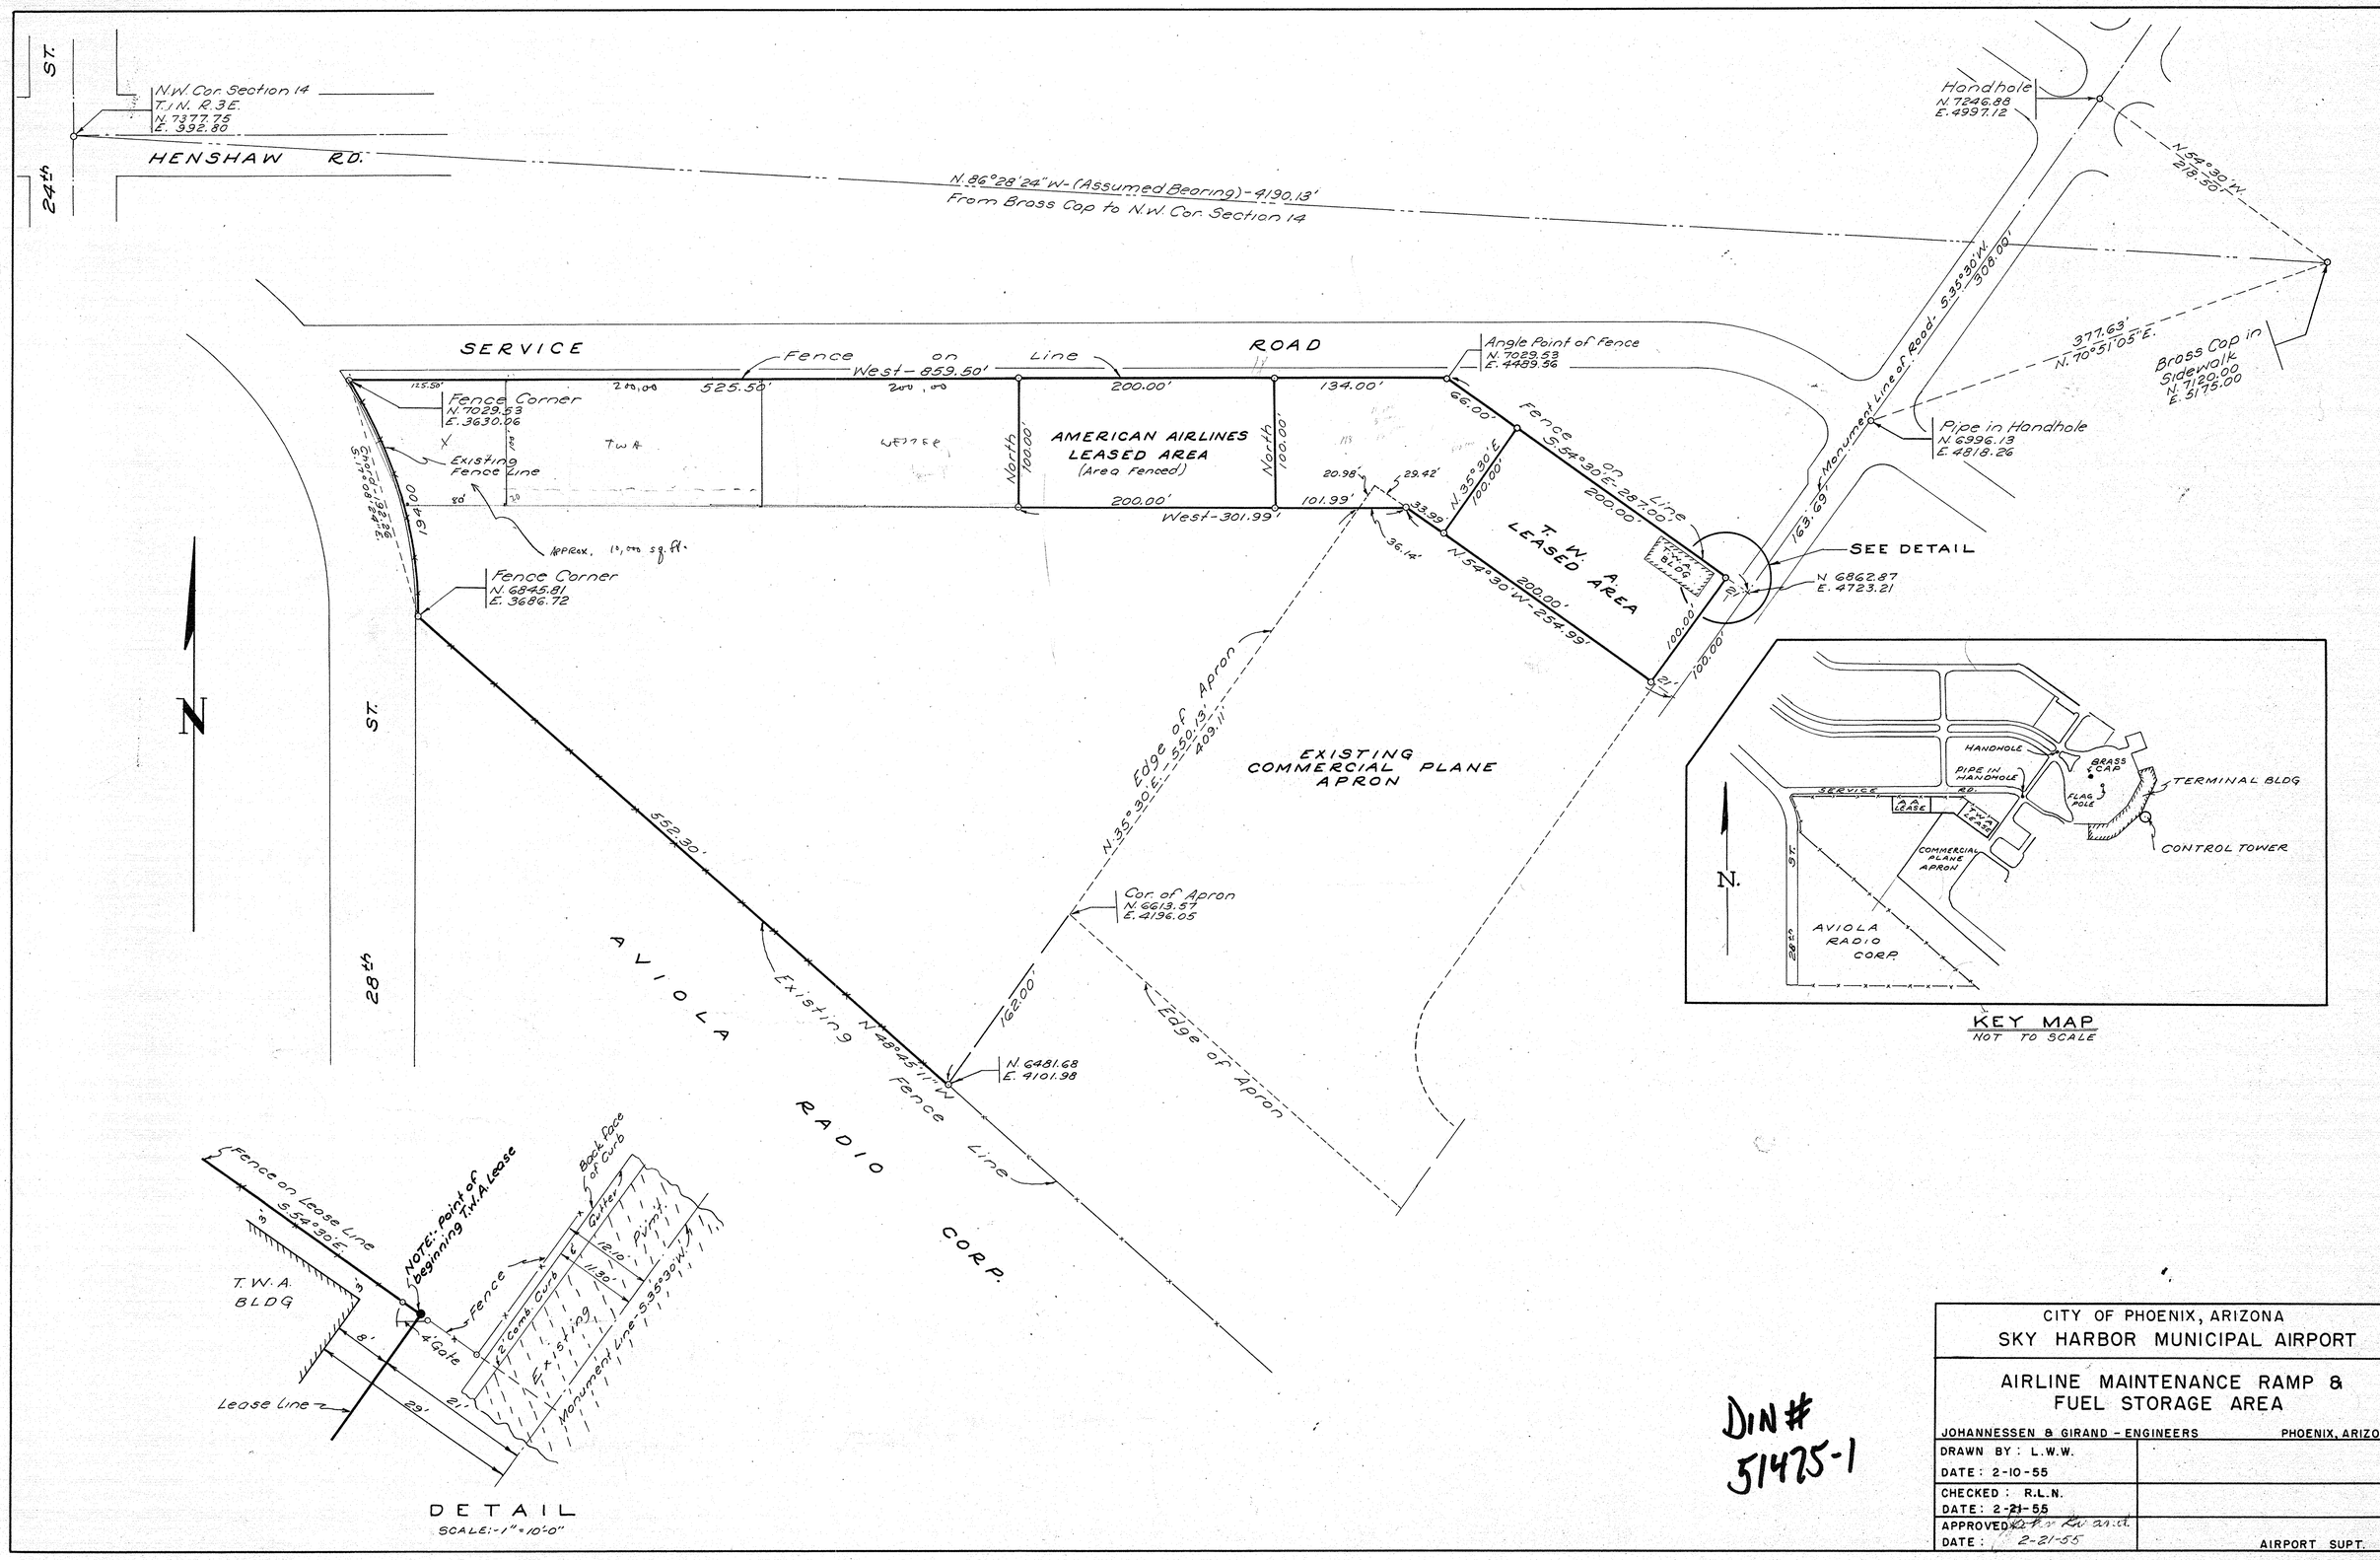

CITY OF PHOENIX, ARIZONA
SKY HARBOR MUNICIPAL AIRPORT

AIRLINE MAINTENANCE RAMP & FUEL STORAGE AREA

JOHANNESSEN & GIRAND - ENGINEERS — PHOENIX, ARIZONA

DRAWN BY: L.W.W.	
DATE: 2-10-55	
CHECKED: R.L.N.	
DATE: 2-21-55	
APPROVED: [illegible]	
DATE: 2-21-55	AIRPORT SUPT.

DIN # 51425-1

SKY HARBOR R1-195