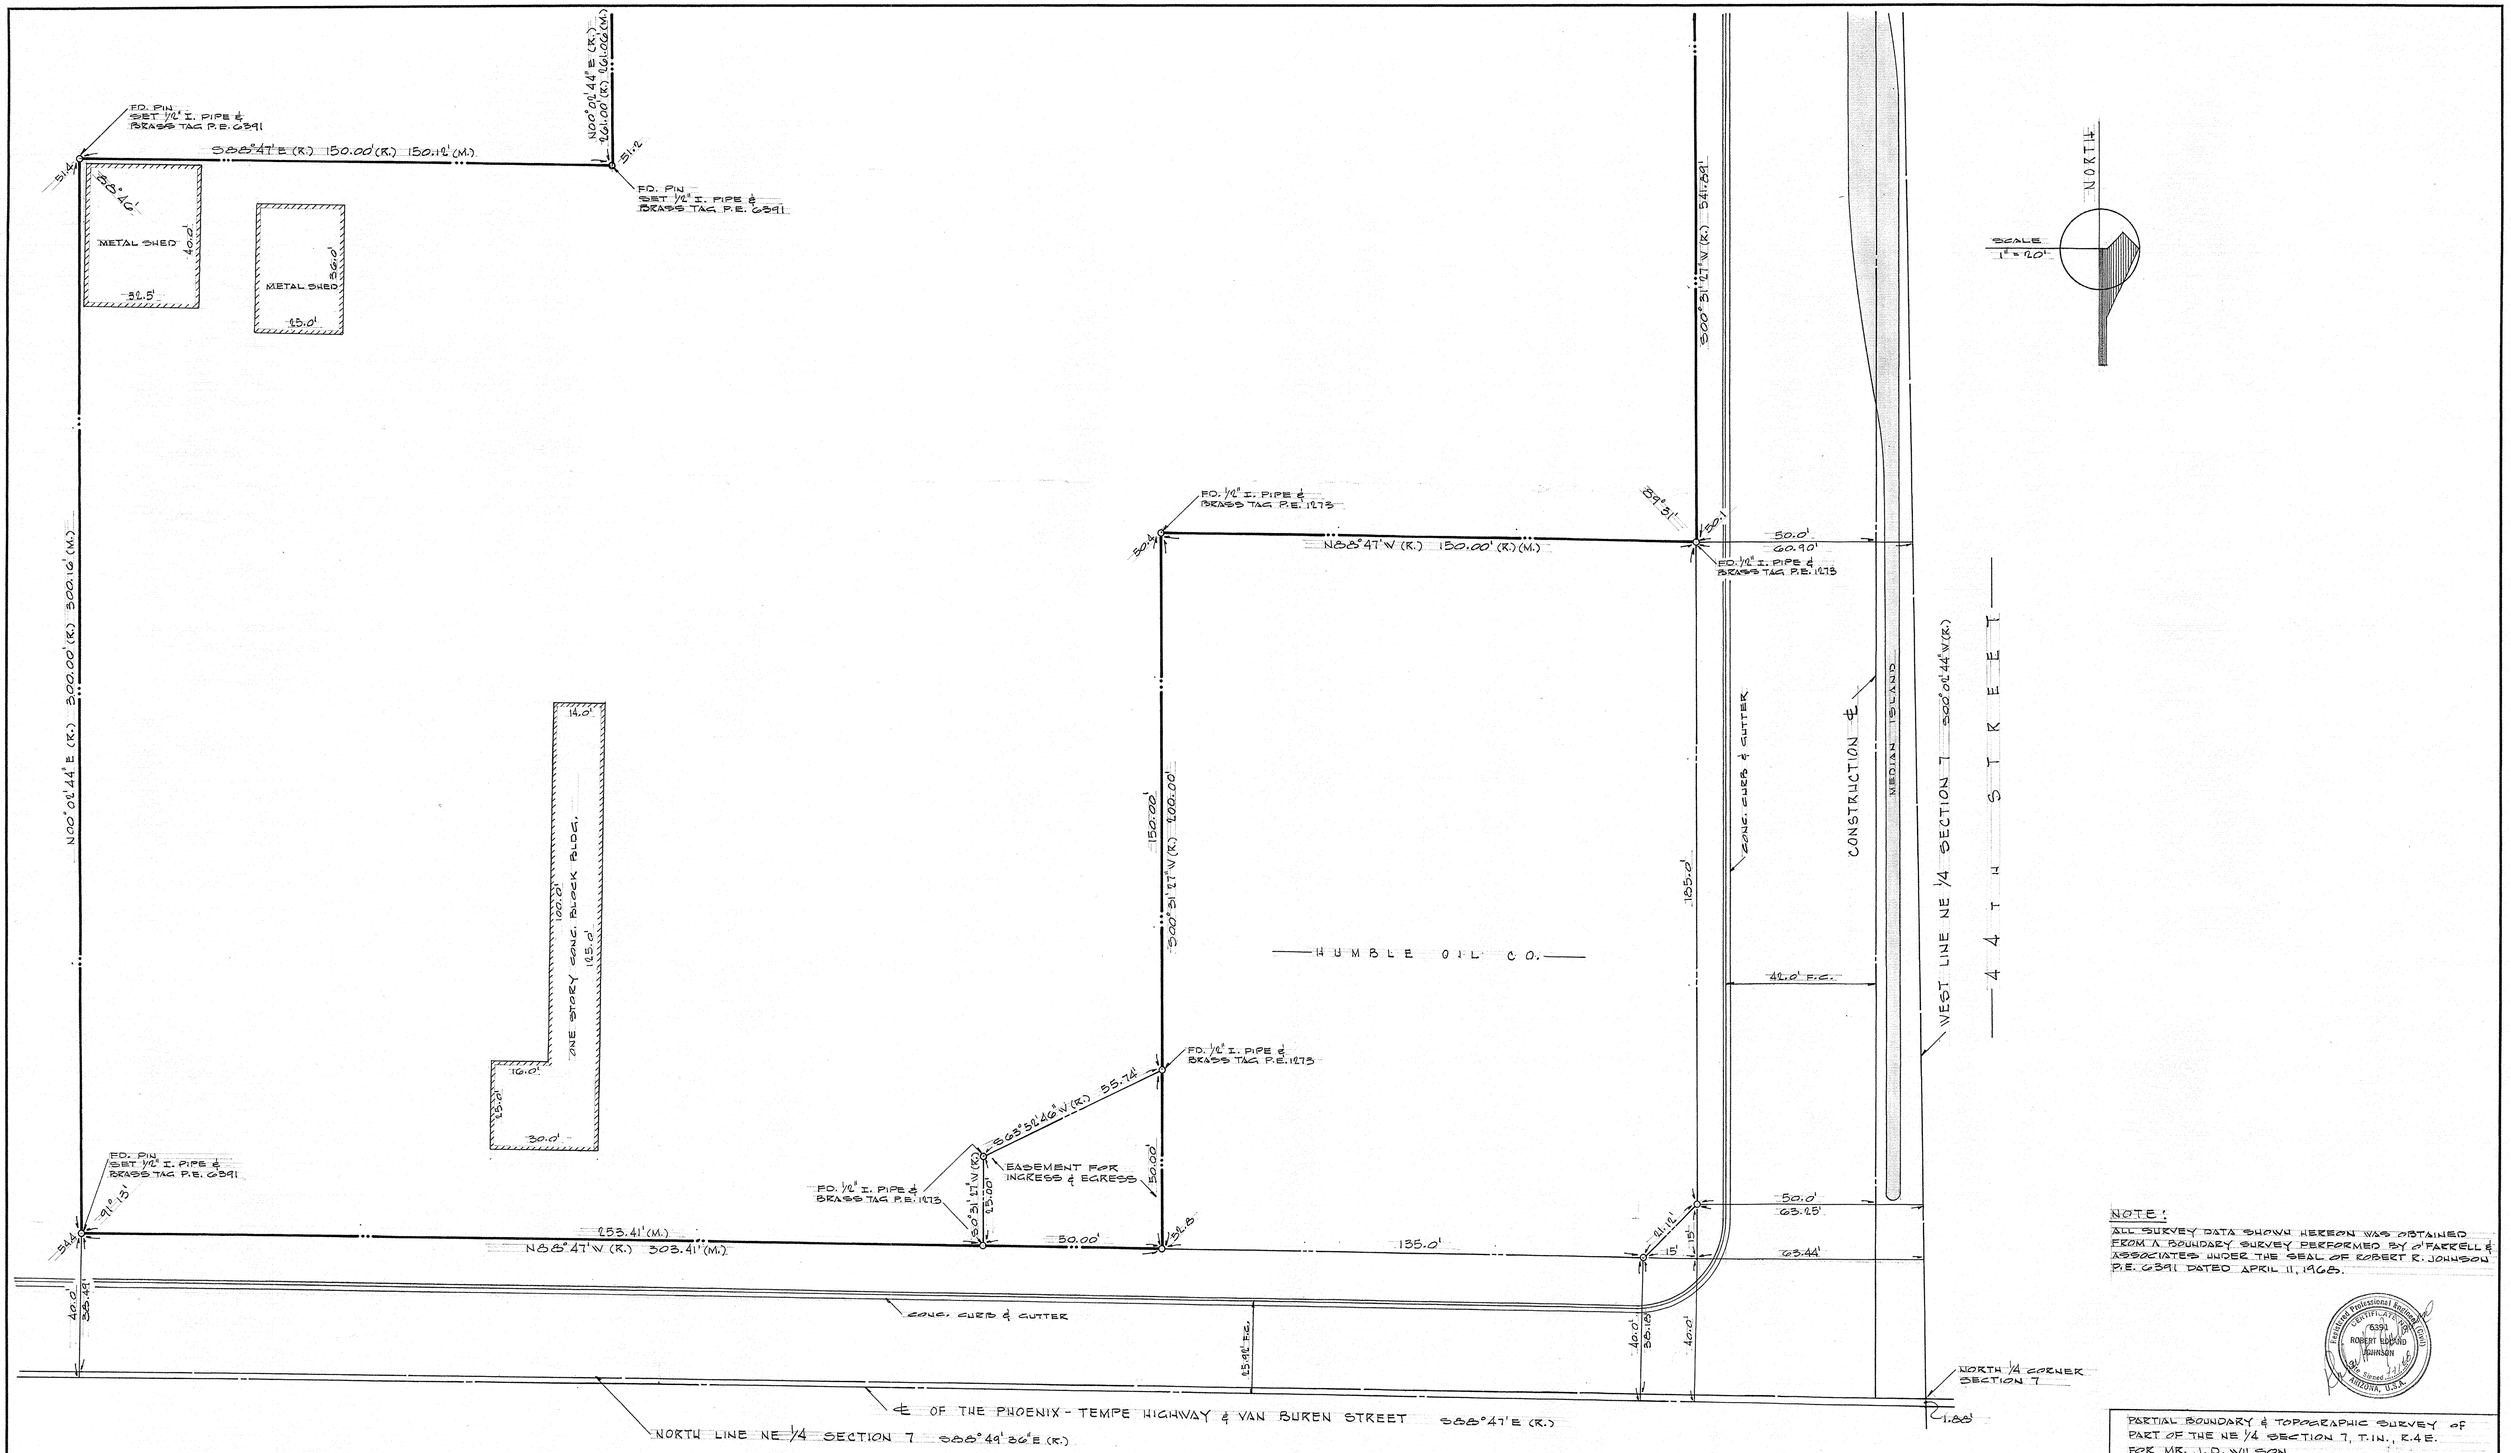

NOTE:
ALL SURVEY DATA SHOWN HEREON WAS OBTAINED FROM A BOUNDARY SURVEY PERFORMED BY O'FARRELL & ASSOCIATES UNDER THE SEAL OF ROBERT R. JOHNSON P.E. 6391 DATED APRIL 11, 1968.

Registered Professional Engineer (Civil) CERTIFICATE NO. 6391 ROBERT EDWARD JOHNSON Date Signed ARIZONA, U.S.A.

PARTIAL BOUNDARY & TOPOGRAPHIC SURVEY of PART OF THE NE 1/4 SECTION 7, T.1N., R.4E. FOR MR. J. D. WILSON

O'FARRELL & ASSOCIATES
CONSULTING ENGINEERS
PHOENIX • HONOLULU

DATE 4-16-68
JOB NO. 468-5

DIN# 51479-1

SCALE:	APPROVED BY:	DRAWN BY
DATE:		REVISED
		DRAWING NUMBER

24X36 PRINTED ON NO. 1000H CLEARPRINT

R1 - 200