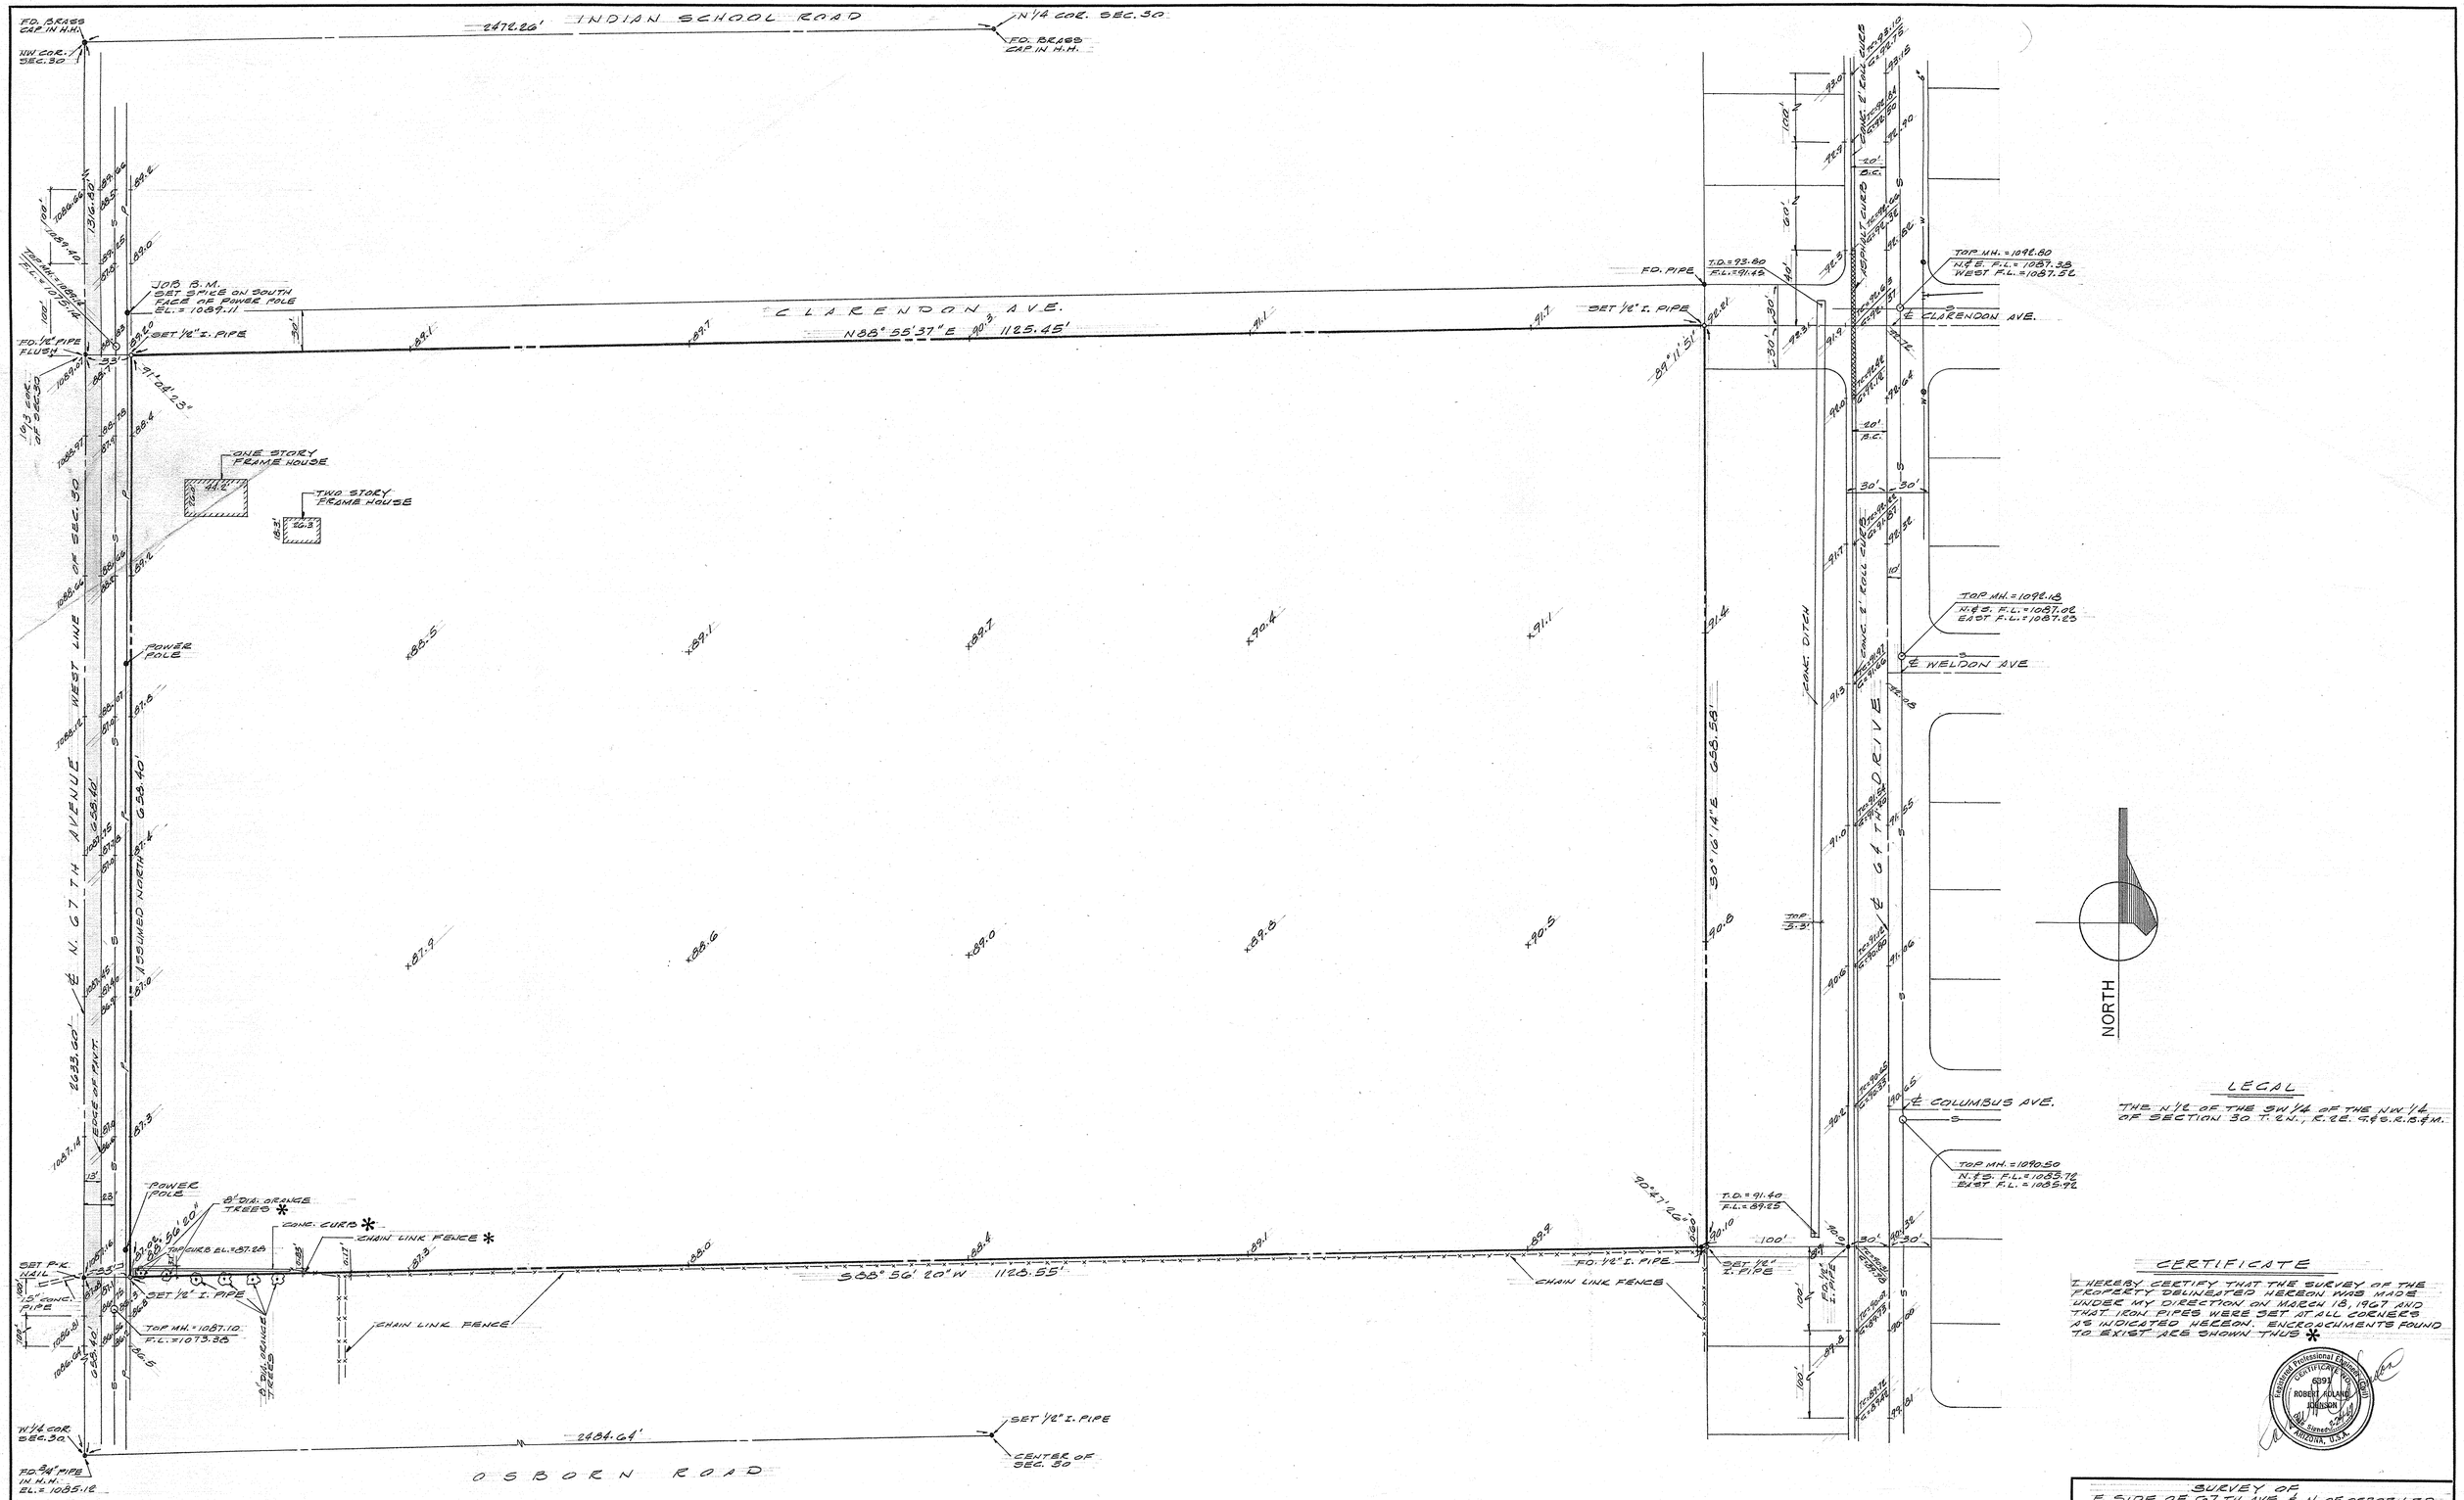

LEGAL

THE N 1/2 OF THE SW 1/4 OF THE NW 1/4 OF SECTION 30 T. 2N., R. 2E. G.&S.R.B.&M.

CERTIFICATE

I HEREBY CERTIFY THAT THE SURVEY OF THE PROPERTY DELINEATED HEREON WAS MADE UNDER MY DIRECTION ON MARCH 18, 1967 AND THAT IRON PIPES WERE SET AT ALL CORNERS AS INDICATED HEREON. ENCROACHMENTS FOUND TO EXIST ARE SHOWN THUS *

Registered Professional Engineer (Civil) CERTIFICATE NO. 6891 ROBERT ROLAND JOHNSON Date Signed 2-24-67 ARIZONA, U.S.A.

DIN # 51480-1

SURVEY OF E. SIDE OF 67TH AVE. & N. OF OSBORN RD. PHOENIX, ARIZONA		
SCALE: 1" = 50'	APPROVED BY:	DRAWN BY B.S.S.
DATE: 3-24-67		REVISED
FOR W. N. SHAWVER		
O'FARRELL & ASSOCIATES CONSULTING ENGINEERS PHOENIX ARIZONA		DRAWING NUMBER 367-9

24X36 PRINTED ON NO. 1000H CLEARPRINT

30/2N/2E R1-202