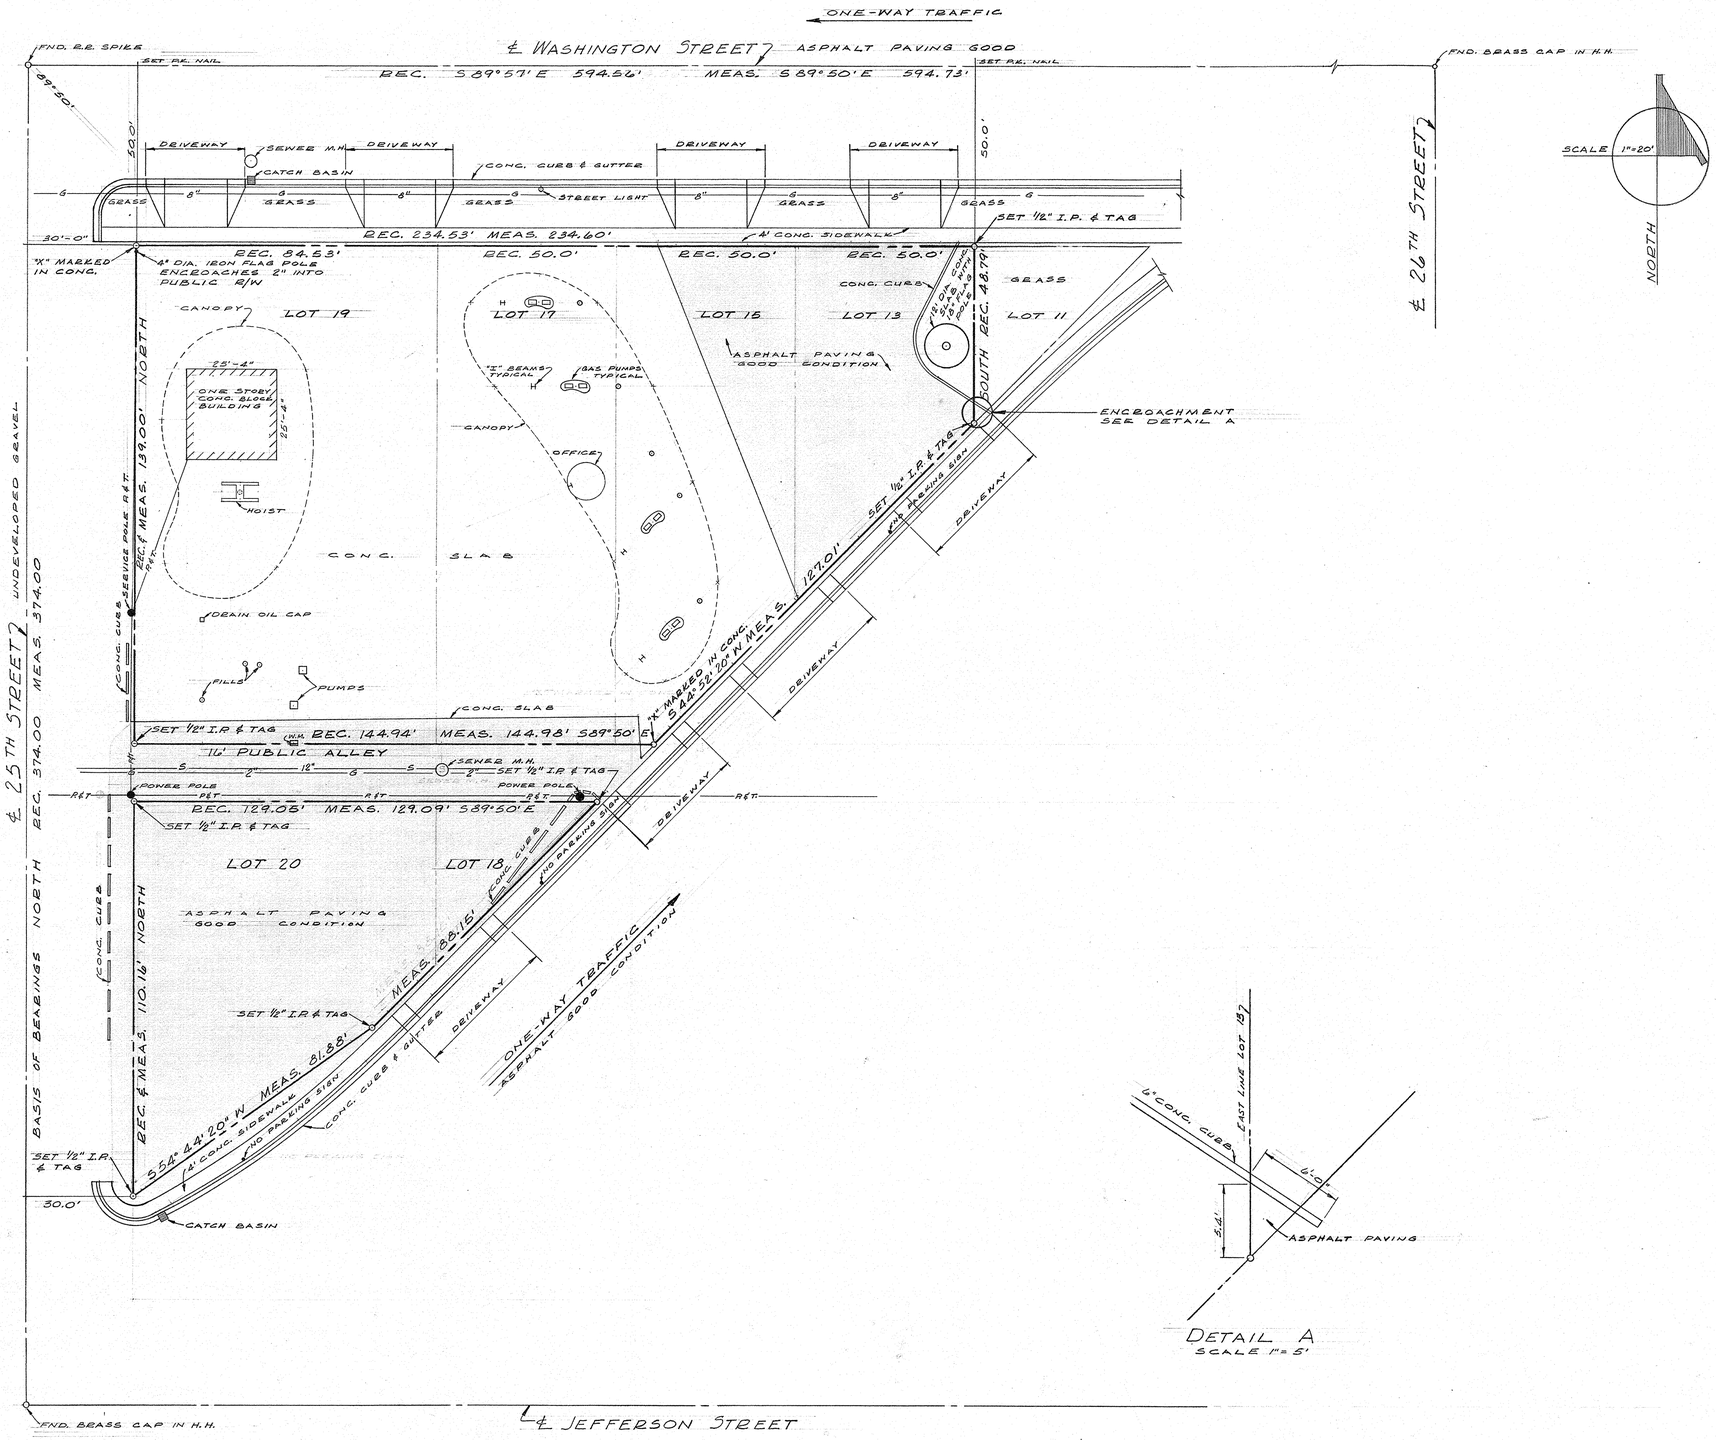

DETAIL A
SCALE 1"=5'

LEGAL DESCRIPTION

LOTS SEVENTEEN(17), NINETEEN(19), AND THAT PART OF LOTS THIRTEEN(13), FIFTEEN(15), EIGHTEEN(18), AND TWENTY(20), BLOCK ONE(1), CRESTWOOD, IN THE CITY OF PHOENIX, ACCORDING TO THE PLAT OF RECORD IN THE OFFICE OF THE COUNTY RECORDER OF MARICOPA COUNTY, ARIZONA, IN BOOK 29 OF MAPS, PAGE 24, LYING NORTH OF THE LAND TO BE CONDEMNED BY THE CITY OF PHOENIX IN CASE NO. 122127, LIS PENDENS, RECORDED DEC. 19, 1960 IN DOCKET 3524, PAGE 31; AND SHOWN ON THE CITY OF PHOENIX MAP NO. C, JOB NO. P-59165.

CERTIFICATION

I HEREBY CERTIFY THAT THE SURVEY OF THE PROPERTY DELINEATED HEREON WAS MADE UNDER MY DIRECTION, MAY 15, 1965, AND THAT ALL CORNERS WERE SET AS INDICATED. NO ENCROACHMENTS WERE FOUND TO EXIST EXCEPT AS SHOWN HEREON.

REGISTERED CIVIL ENGINEER
STATE OF ARIZONA #1273

DIN# 51481-1

Registered Professional Engineer (Civil) CERTIFICATE NO. 1273 H. OLIVER O'FARRELL Date Signed 5-17-65 ARIZONA, U.S.A.

SURVEY OF BLAKELY SERVICE STATION 2501 E. WASHINGTON PHOENIX ARIZONA		
SCALE: 1" = 20'	APPROVED BY:	DRAWN BY
DATE: 5-17-65		REVISED
BLAKELY OIL COMPANY		
O'FARRELL & ASSOCIATES CONSULTING ENGINEERS		DRAWING NUMBER 565-6

11/14/3E R1-286

24X36 PRINTED ON NO. 1000H CLEARPRINT