RESULT OF SURVEY

A PORTION OF LOT 14, HOMELAND SUBDIVISON BOOK 15, PAGE 18, M.C.R.

LAND DESCRIPTION

Lot 14, Block 4, Homeland, according to Book 15 of Maps, Page 18, M.C.R.
EXCEPT:
The South 138 feet of the West half thereof.
AND EXCEPT:
EASEMENTS OF RECORD
Said parcel contains 1.997 acres more or less.

REVISED LAND DESCRIPTION:

Lot 14, Block 4, Homeland, according to Book 15 of Maps, Page 18, Maricopa County Recorder
EXCEPT:
The South 300.00' of the East ½ thereof,
AND EXCEPT:
EASEMENTS OF RECORD
said Parcel contains 1.45 Acres more or less.

Legal Description furnished by Transamerica Title Insurance Company, No. 91001444.

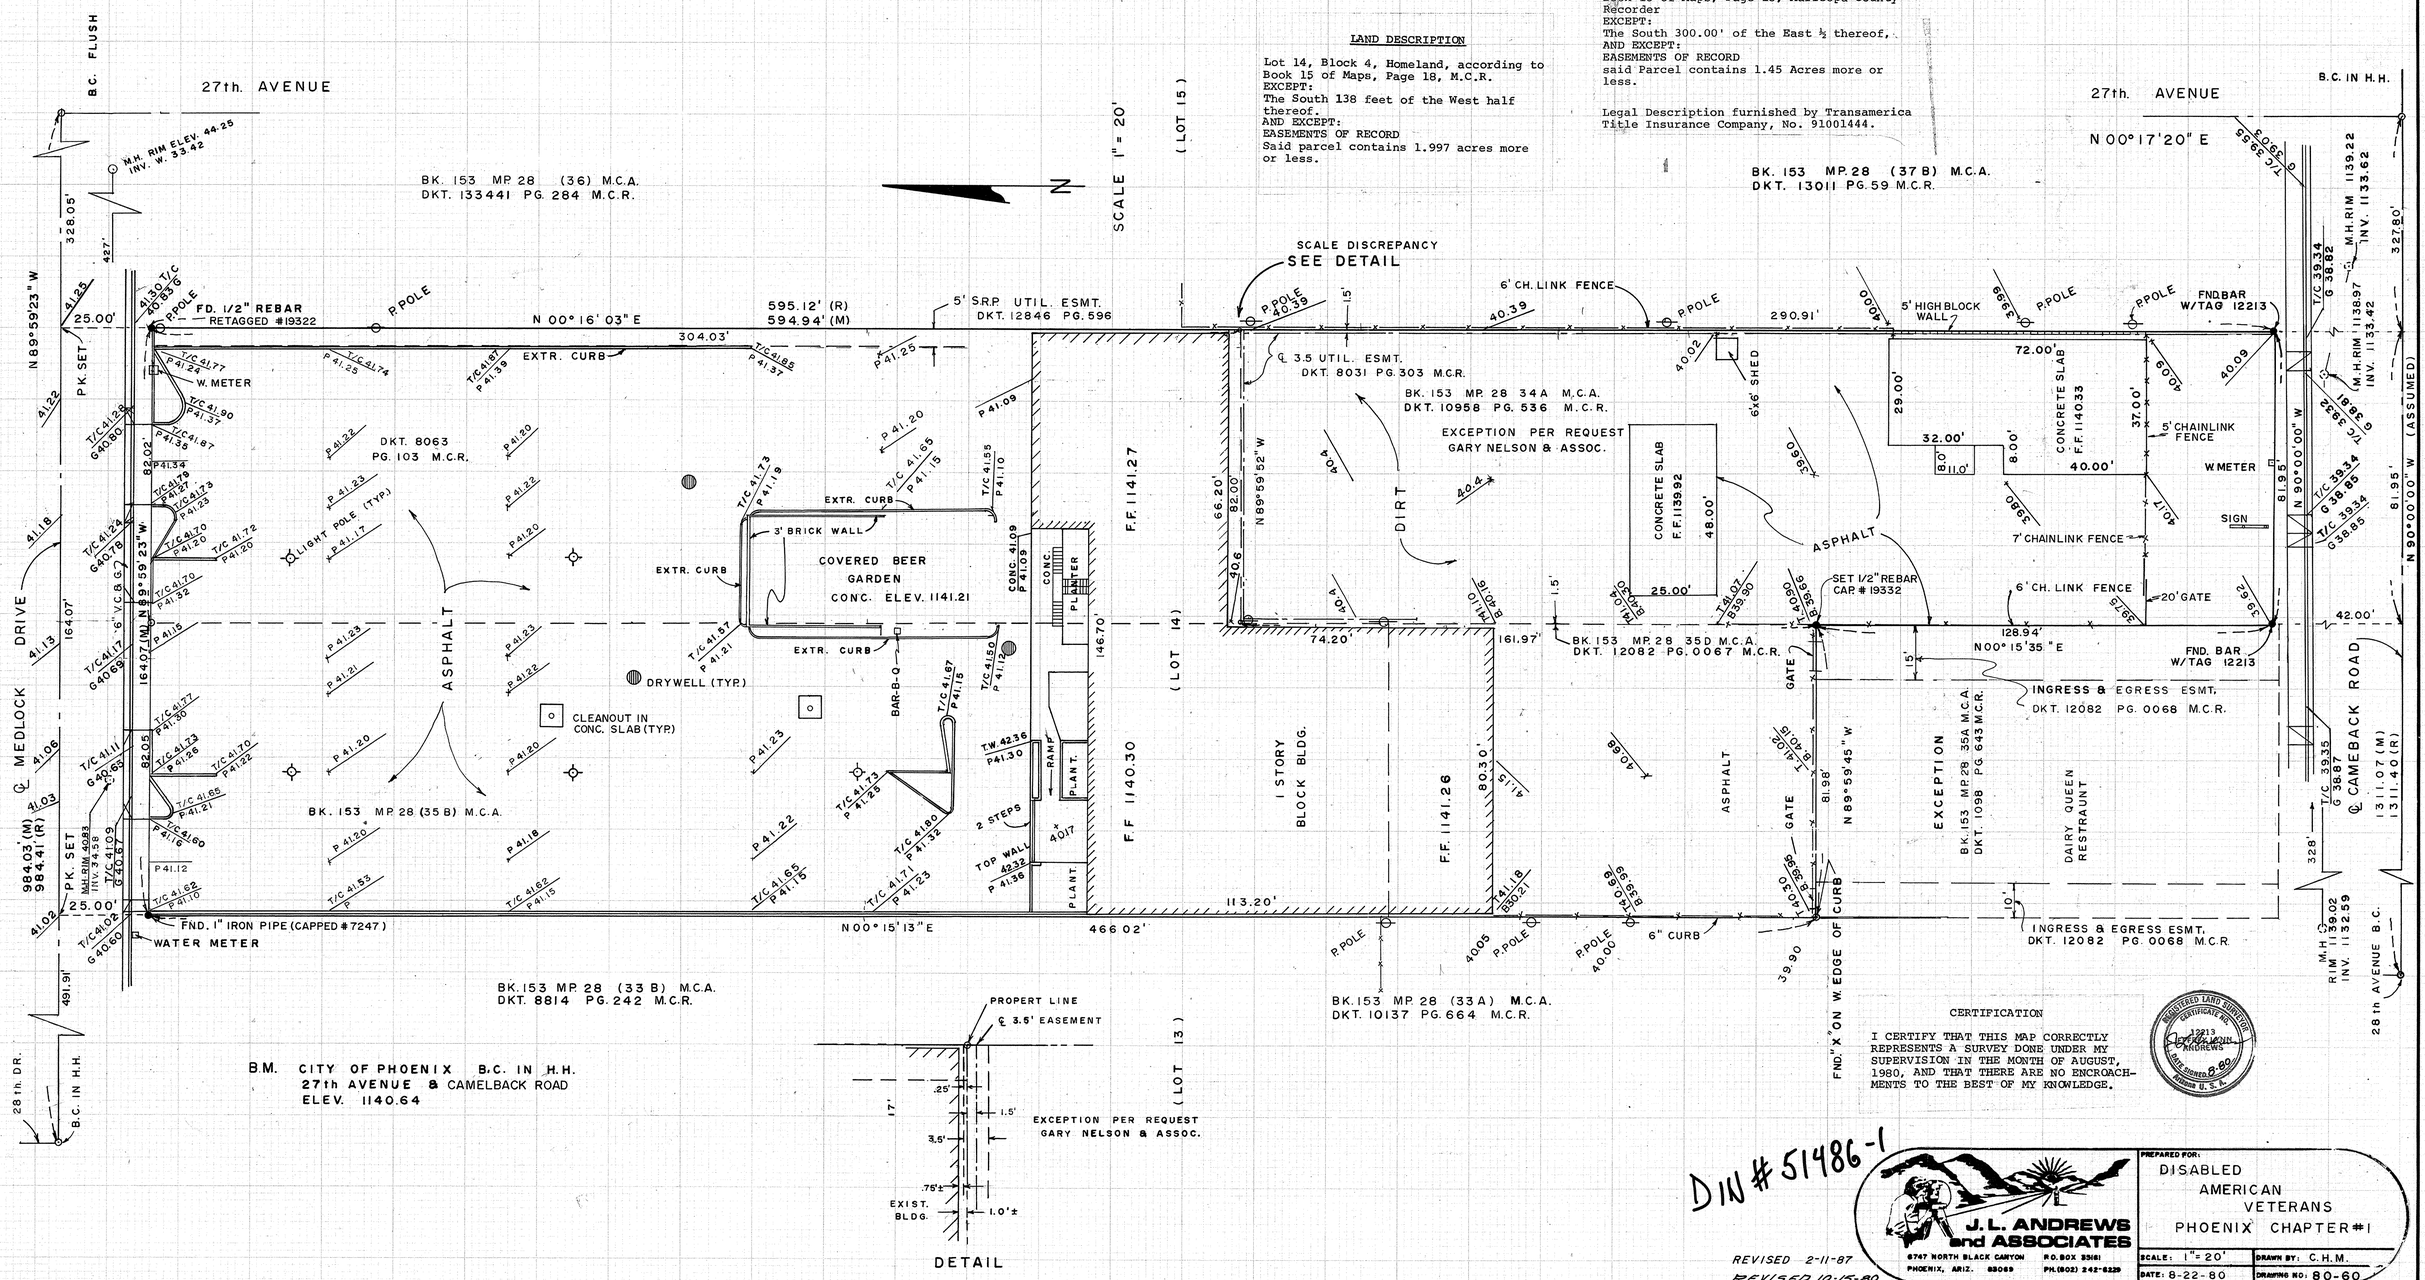

CERTIFICATION

I CERTIFY THAT THIS MAP CORRECTLY REPRESENTS A SURVEY DONE UNDER MY SUPERVISION IN THE MONTH OF AUGUST, 1980, AND THAT THERE ARE NO ENCROACHMENTS TO THE BEST OF MY KNOWLEDGE.

REGISTERED LAND SURVEYOR CERTIFICATE NO. 12213 ANDREWS DATE SIGNED 8-80 ARIZONA U.S.A.

DIN # 51486-1

REVISED 2-11-87
REVISED 10-15-80

J. L. ANDREWS and ASSOCIATES
6747 NORTH BLACK CANYON PHOENIX, ARIZ. 85069
P.O. BOX 33161 PH. (602) 242-6229

PREPARED FOR:
DISABLED AMERICAN VETERANS PHOENIX CHAPTER #1

SCALE: 1" = 20'	DRAWN BY: C.H.M.
DATE: 8-22-80	DRAWING NO: 80-60

RESULT OF SURVEY A3-075