RESULTS OF SURVEY

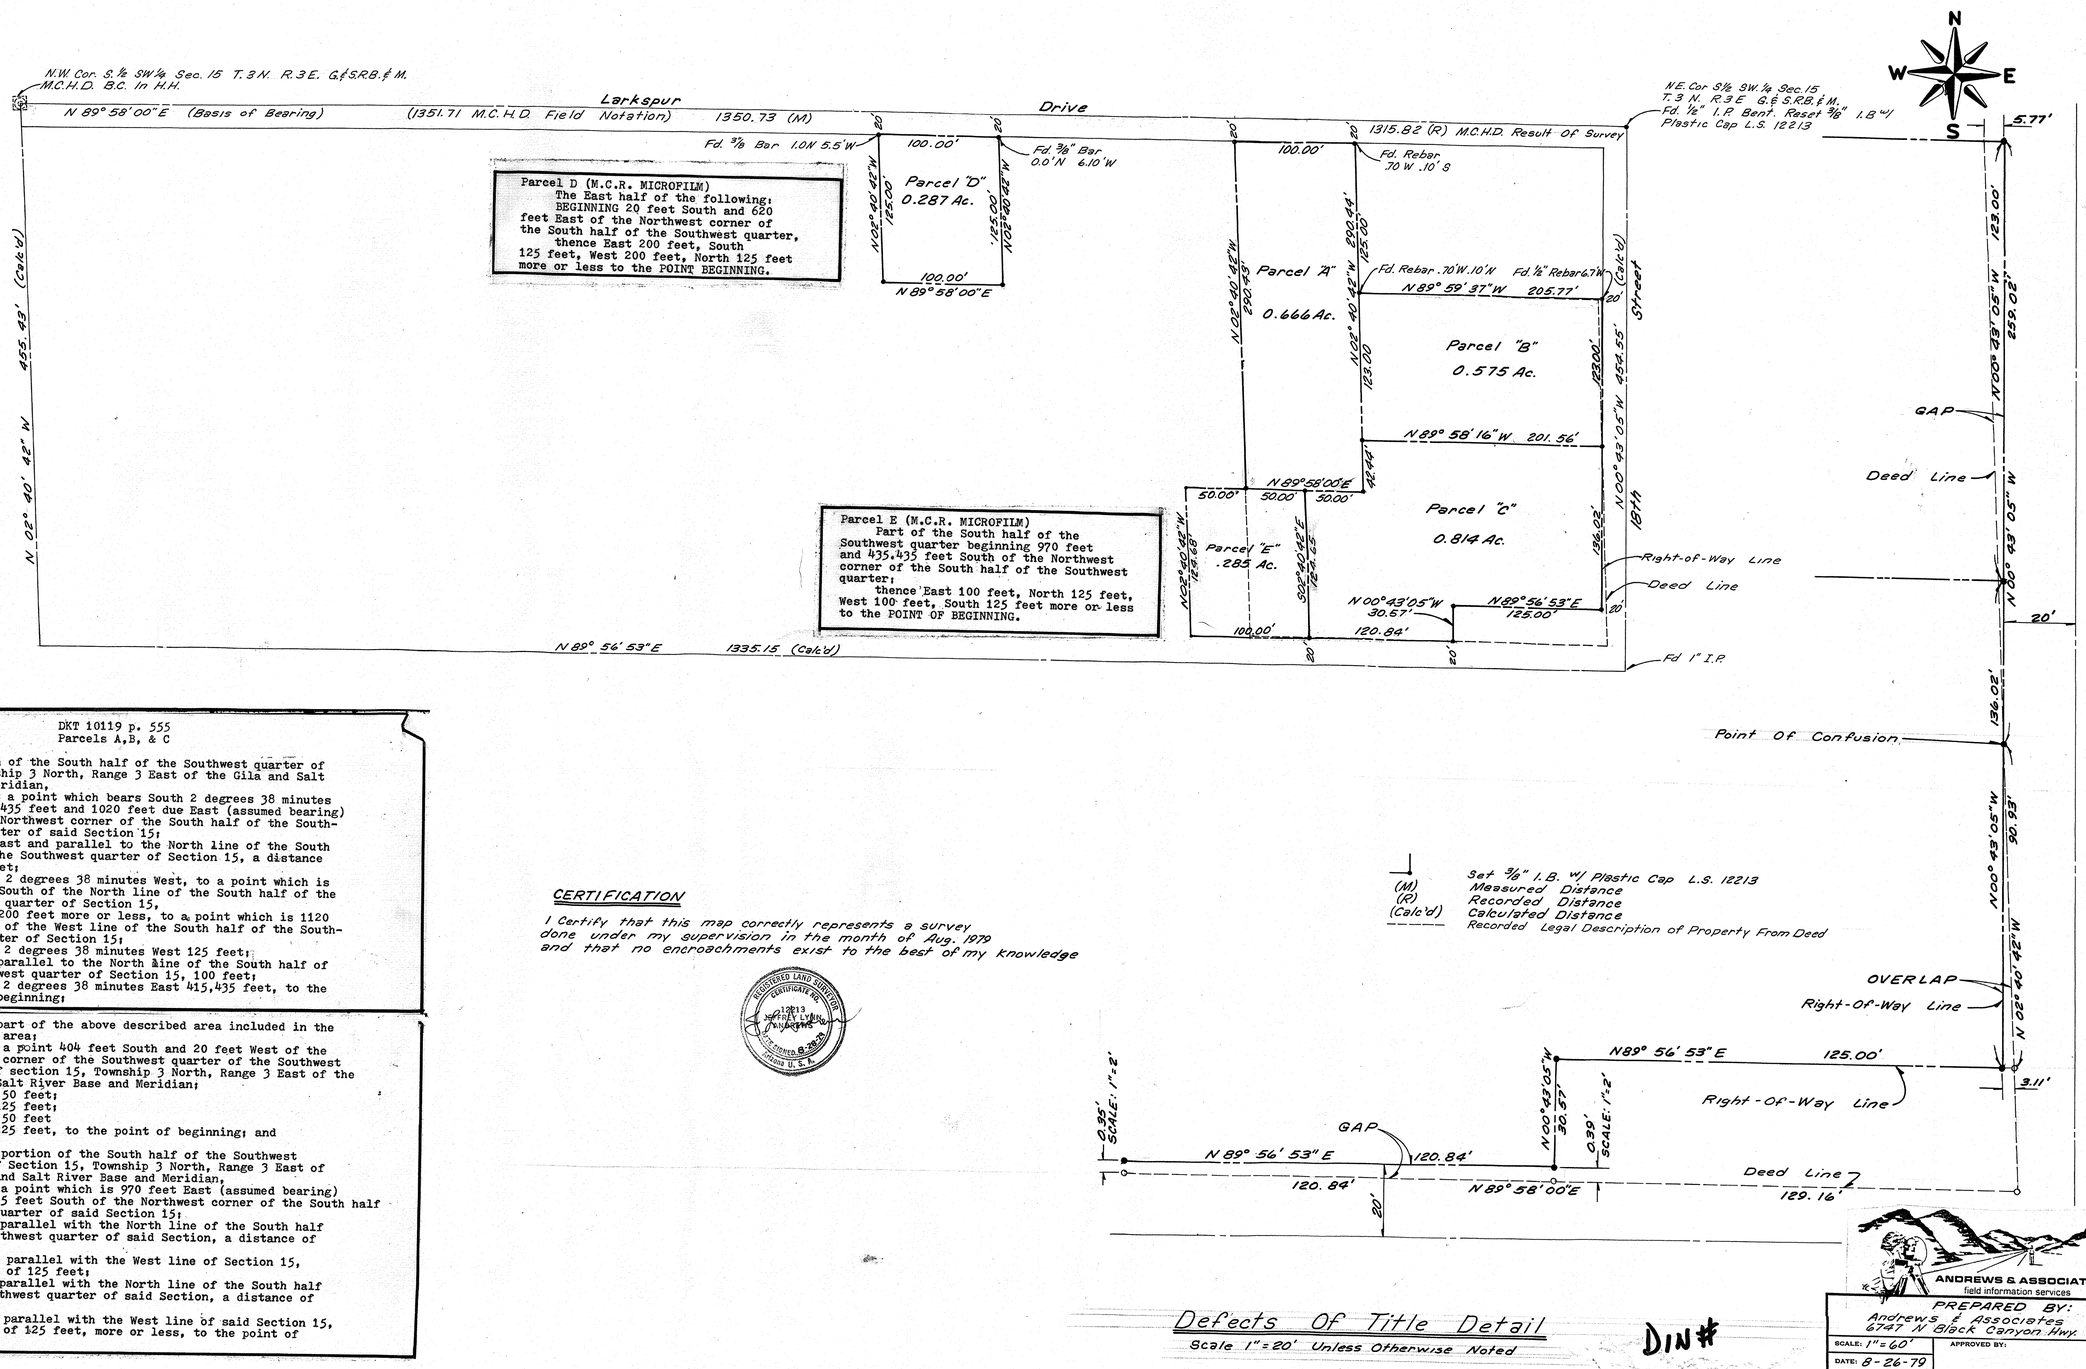

DKT 10119 p. 555
Parcels A, B, & C

That portion of the South half of the Southwest quarter of Section 15, Township 3 North, Range 3 East of the Gila and Salt River Base and Meridian,

BEGINNING at a point which bears South 2 degrees 38 minutes East 435,435 feet and 1020 feet due East (assumed bearing) from the Northwest corner of the South half of the Southwest quarter of said Section 15;
thence due East and parallel to the North line of the South half of the Southwest quarter of Section 15, a distance of 300 feet;
thence North 2 degrees 38 minutes West, to a point which is 145 feet South of the North line of the South half of the Southwest quarter of Section 15,
thence West 200 feet more or less, to a point which is 1120 feet East of the West line of the South half of the Southwest quarter of Section 15;
thence North 2 degrees 38 minutes West 125 feet;
thence West parallel to the North line of the South half of the Southwest quarter of Section 15, 100 feet;
thence South 2 degrees 38 minutes East 415,435 feet, to the point of beginning;

EXCEPT that part of the above described area included in the following area;
BEGINNING at a point 404 feet South and 20 feet West of the Northeast corner of the Southwest quarter of the Southwest quarter of section 15, Township 3 North, Range 3 East of the Gila and Salt River Base and Meridian;
thence South 50 feet;
thence West 125 feet;
thence North 50 feet
thence East 125 feet, to the point of beginning; and

EXCEPT, That portion of the South half of the Southwest quarter of Section 15, Township 3 North, Range 3 East of the Gila and Salt River Base and Meridian,
BEGINNING at a point which is 970 feet East (assumed bearing) and 435.435 feet South of the Northwest corner of the South half of the Southwest quarter of said Section 15;
thence East, parallel with the North line of the South half of the Southwest quarter of said Section, a distance of 100 feet;
thence North, parallel with the West line of Section 15, a distance of 125 feet;
thence West, parallel with the North line of the South half of the Southwest quarter of said Section, a distance of 100 feet;
thence South, parallel with the West line of said Section 15, a distance of 125 feet, more or less, to the point of beginning.

CERTIFICATION

I Certify that this map correctly represents a survey done under my supervision in the month of Aug. 1979 and that no encroachments exist to the best of my knowledge

REGISTERED LAND SURVEYOR CERTIFICATE NO. 12213 JEFFREY LYNN NICHOLS 8-26-79 ARIZONA U.S.A.

(M) Set 3/8" I.B. w/ Plastic Cap L.S. 12213
(R) Measured Distance
(Calc'd) Recorded Distance
Calculated Distance
Recorded Legal Description of Property From Deed

Defects Of Title Detail

Scale 1" = 20' Unless Otherwise Noted

DIN# 51490-1

ANDREWS & ASSOCIATES
field information services

PREPARED BY:
Andrews & Associates
6747 N Black Canyon Hwy. Phone 242-6729

SCALE: 1" = 60'	APPROVED BY:	DRAWN BY NICHOLS
DATE: 8-26-79		REVISED 8-29-79

PREPARED AT THE REQUEST OF ELMER SLAVEY of MOON VALLEY REALTY

DRAWING NUMBER 79-46

24X36 PRINTED ON NO. 1000H CLEARPRINT