RESULTS OF SURVEY

South Half Section 2, T.5N., R.4E.
G. & S.R.B. & M. Maricopa County, Arizona.

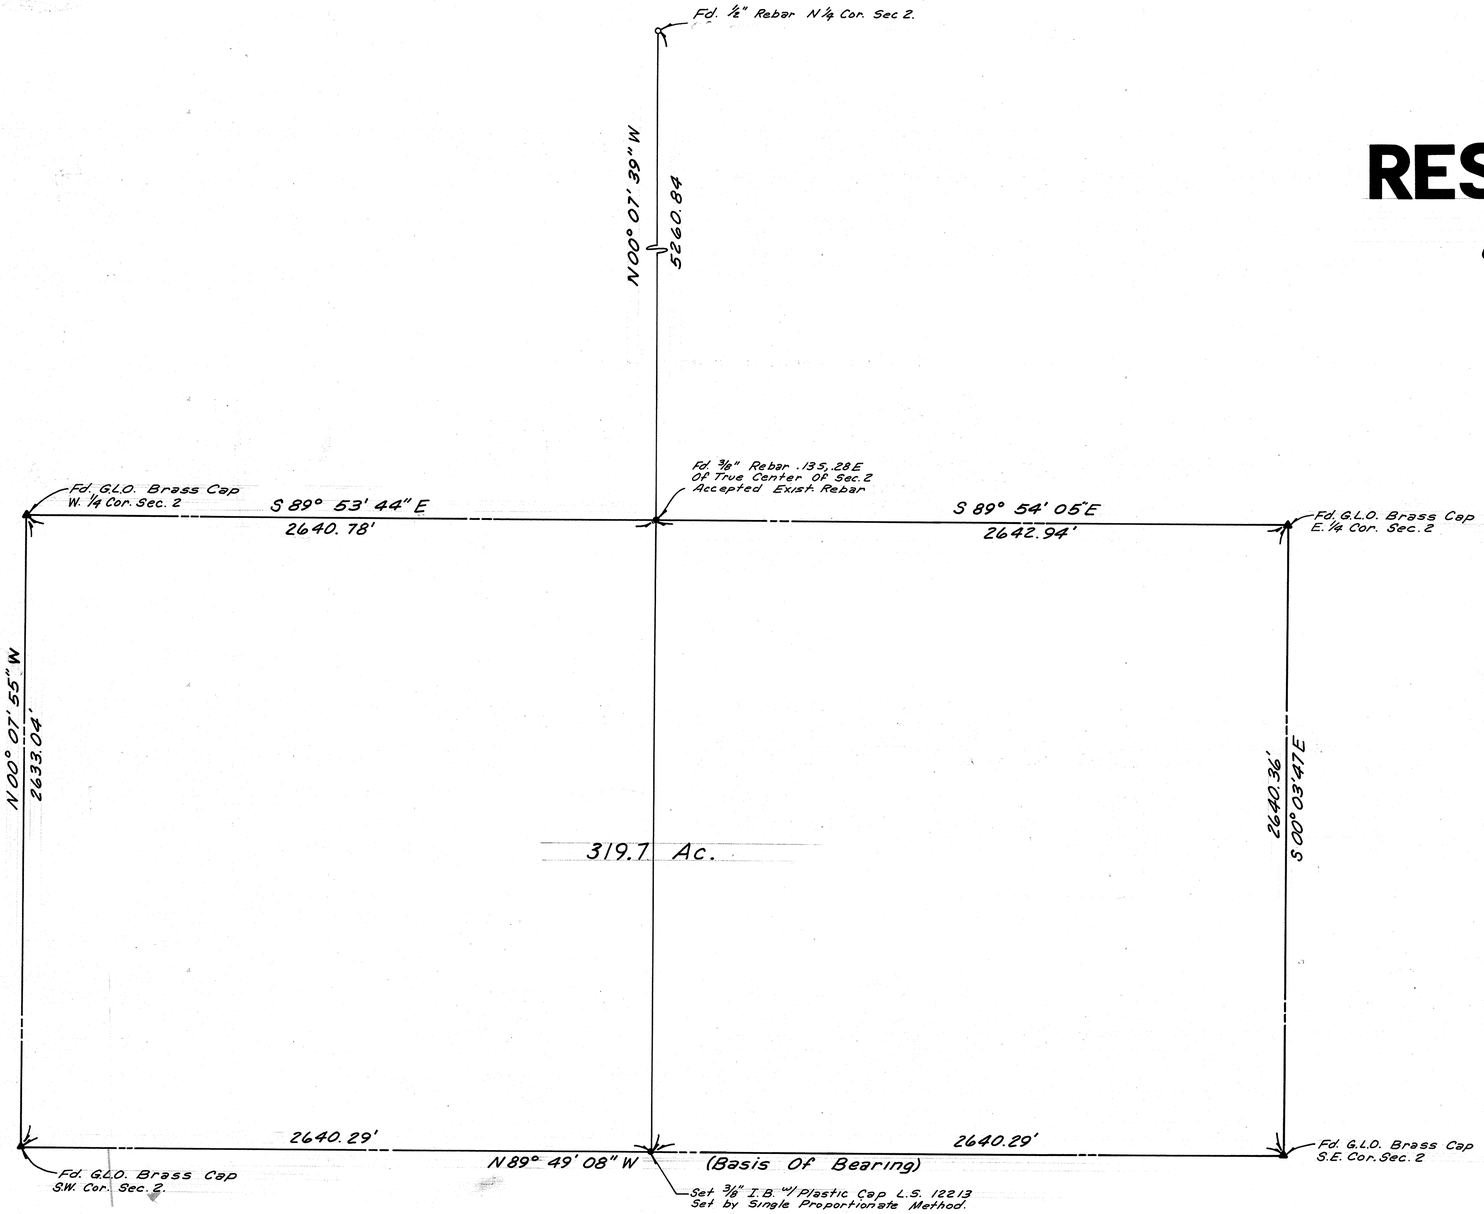

Certification

I Certify that this map correcty represents a Survey done under my supervision in the month of Sept. 1979 and that no encroachments exist to the best of my Knowledge.

REGISTERED LAND SURVEYOR
CERTIFICATE NO. 12213
JOHNNY J. ANDREWS
DATE SIGNED 9-21-79
ARIZONA U.S.A.

DIN # 51492-1

ANDREWS & ASSOCIATES
field information services
Construction Staking
Topographic Mapping
Photogrametric Control
Title Research
Claim Staking
Land Status

Prepared For:	Bob Atherton, Civil Engineer 6300 E Yucca Dr. Scottsdale, Arizona
SCALE: 1" = 300'	db. Nichols
DATE: 9-21-79	
PREPARED BY:	ANDREWS & ASSOCIATES 6747 N BLACK CANYON HWY PHOENIX, ARIZONA
PHONE: 242-6229	79-51a

A3-069