PHOENIX - YUMA U.S. HIGHWAY 80

SHEET NO. 16 - FROM STA. 6978+42.8 F.A.P. 71 - TO STA. 7244+75± AT E. 1/4 COR. SEC. 10 T-1-S R-4-W - DRAWN BY W. H. STANHAGEN

SCALE 1" = 1000'

— VOID —

ORIGINAL U.S. 80 - ABANDONED TO MARICOPA COUNTY - SEE R/W MAP: A-7-T-509 PROJECT F.I. 159 OR F-023-1( )

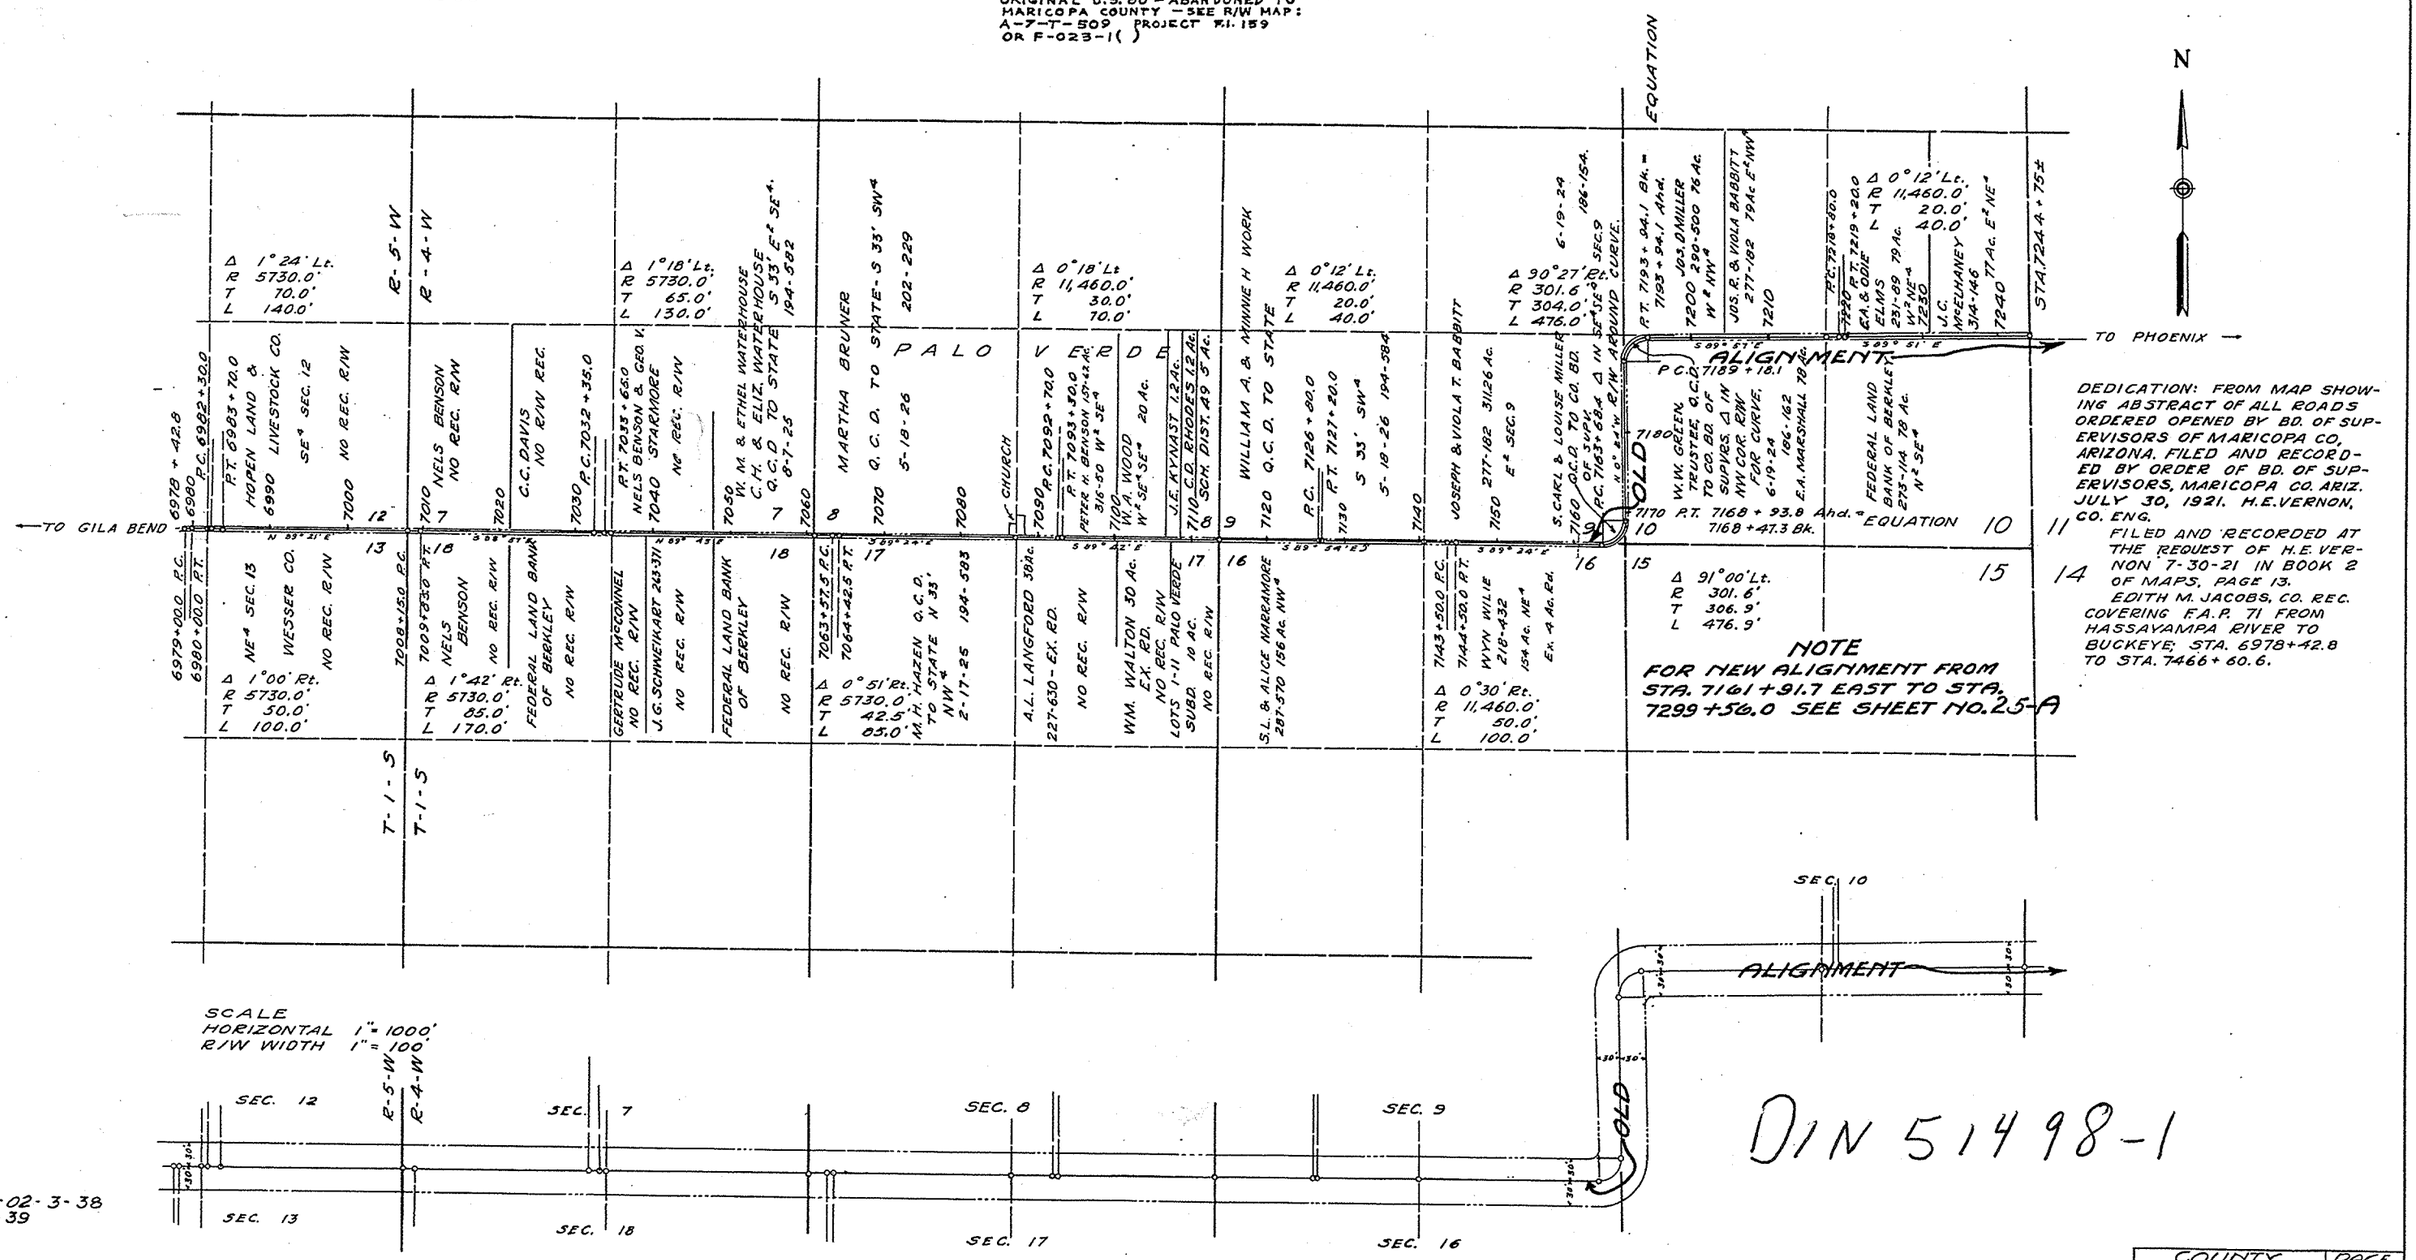

DEDICATION: FROM MAP SHOWING ABSTRACT OF ALL ROADS ORDERED OPENED BY BD. OF SUPERVISORS OF MARICOPA CO. ARIZONA. FILED AND RECORDED BY ORDER OF BD. OF SUPERVISORS, MARICOPA CO. ARIZ. JULY 30, 1921. H.E. VERNON, CO. ENG.

FILED AND RECORDED AT THE REQUEST OF H.E. VERNON 7-30-21 IN BOOK 2 OF MAPS, PAGE 13.

EDITH M. JACOBS, CO. REC.

COVERING F.A.P. 71 FROM HASSAYAMPA RIVER TO BUCKEYE; STA. 6978+42.8 TO STA. 7466+60.6.

DIN 51498-1

W. P. A. 465-02-3-38
DATE 2-2-39

COUNTY	PAGE
MARICOPA	25