RESULT OF SURVEY

PORTIONS OF SEC. 2 T2N R2E G&SRB&M

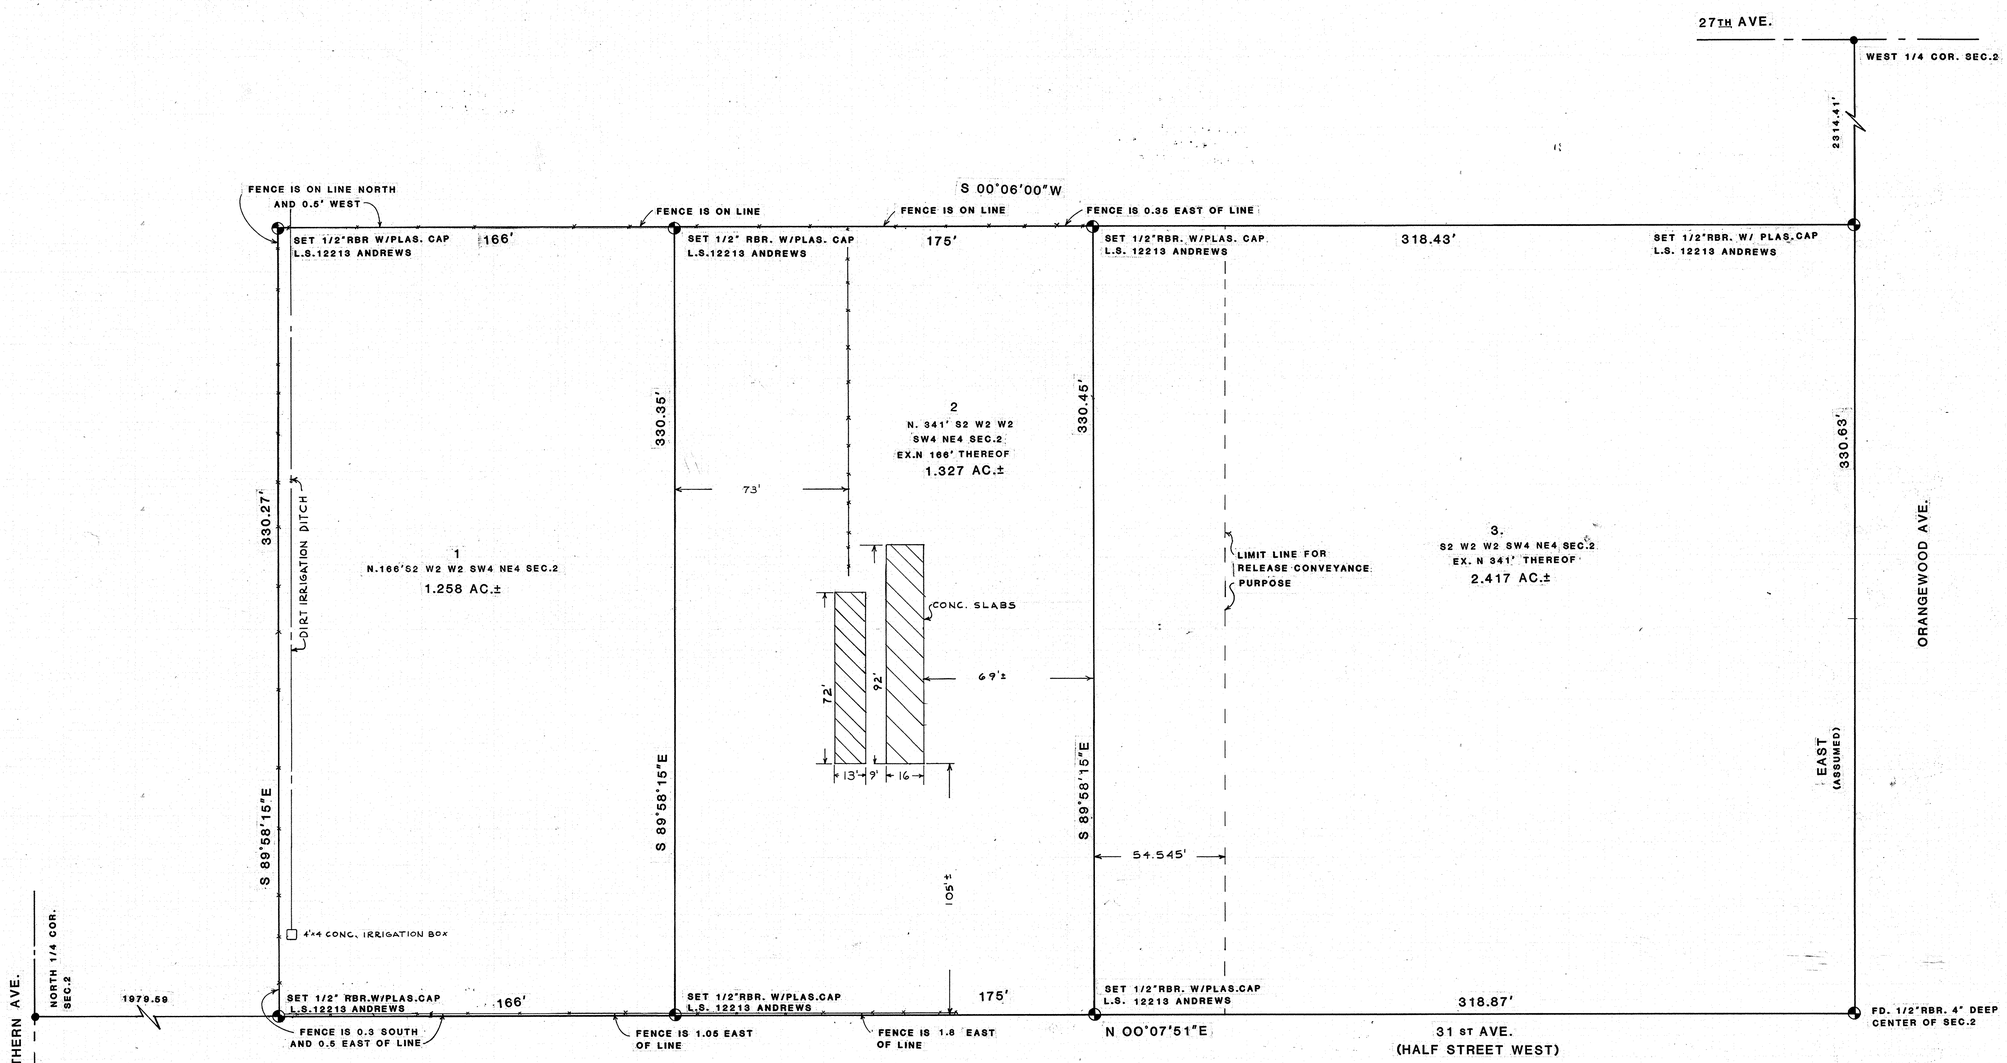

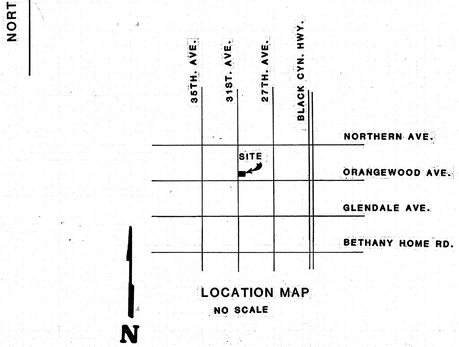

LOCATION MAP
NO SCALE

DESCRIPTION OF THREE (3) ACRES FOR RELEASE CONVEYANCE PURPOSE:

SOUTH HALF OF THE

THE NORTH 395.55 FEET OF THE WEST HALF OF THE WEST HALF OF THE SOUTHWEST QUARTER OF THE NORTHEAST QUARTER OF SECTION TWO (2), TOWNSHIP TWO (2) NORTH, RANGE TWO (2) EAST, OF THE G&SRB&M MARICOPA COUNTY, ARIZONA.

RELEASE CONVEYANCE DESCRIPTION REVISED 3-19-82

N

SCALE 1"=30'

DIN # 51531-1

ANDREWS ASSOCIATES, INC.
PROFESSIONAL LAND SURVEYORS
6741 N. BLACK CANYON P.O. BOX 3516L
PHOENIX, ARIZ. 85015 PH. 242-6229

PREPARED FOR:
TRIPLE T. FARMS, INC.

P.O. BOX 1551
GLENDALE, AZ. 85311

SCALE: 1"=30'	DRAWING NO. 82-19
DATE: 3/82	DRAWN BY: M MCC.

A3-014