RESULT OF SURVEY

NW4, SE4 OF SEC. 7, T4N,R2E G&SRB&M MARICOPA COUNTY, AZ.

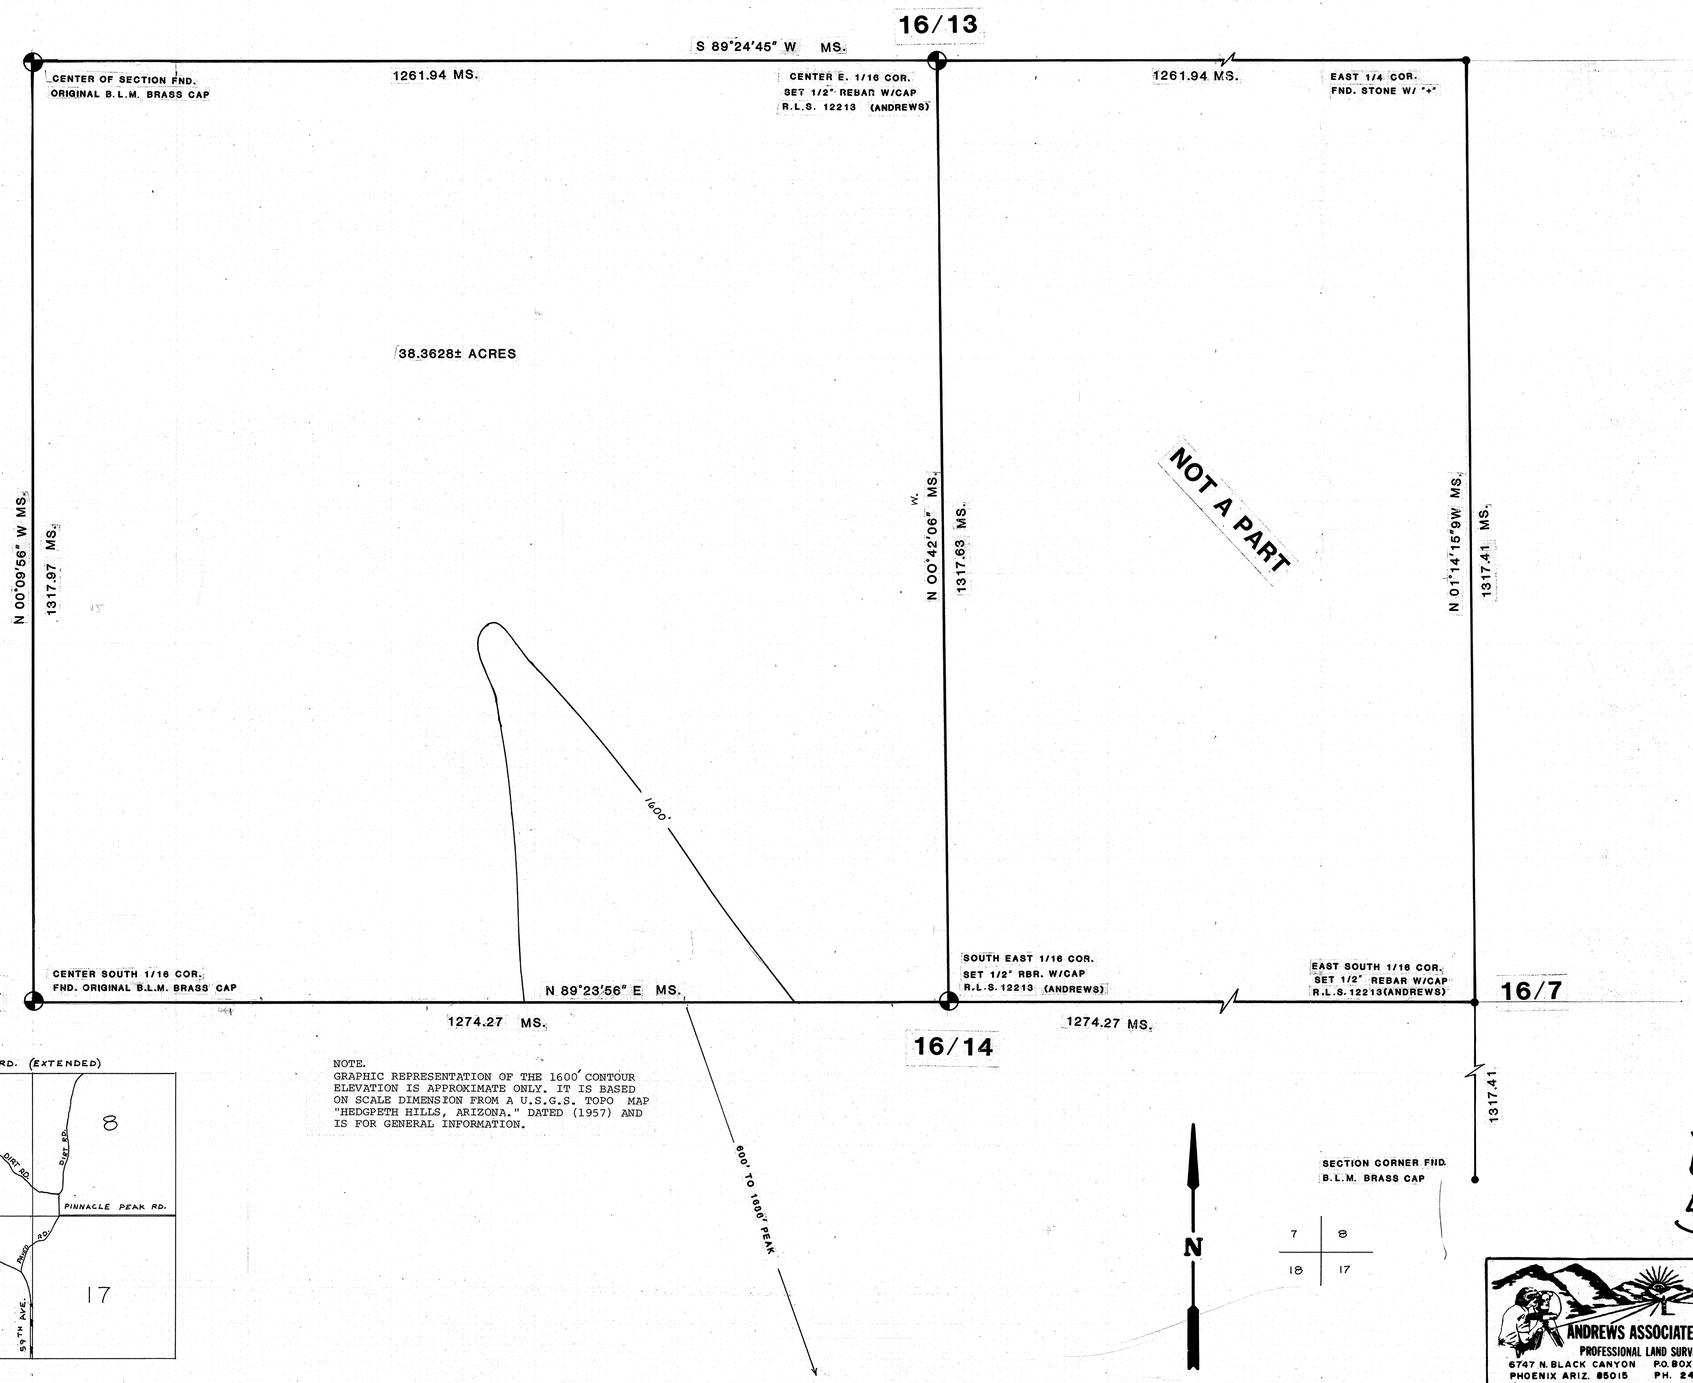

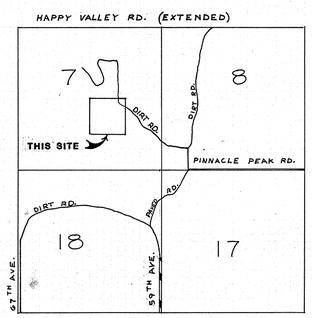

LOCATION MAP
NOT TO SCALE

NOTE.
GRAPHIC REPRESENTATION OF THE 1600' CONTOUR ELEVATION IS APPROXIMATE ONLY. IT IS BASED ON SCALE DIMENSION FROM A U.S.G.S. TOPO MAP "HEDGPETH HILLS, ARIZONA," DATED (1957) AND IS FOR GENERAL INFORMATION.

DIN #
51532-1

ANDREWS ASSOCIATES, INC.
PROFESSIONAL LAND SURVEYORS
6747 N. BLACK CANYON P.O. BOX 35161
PHOENIX ARIZ. 85015 PH. 242-6229

PREPARED FOR
OSCAR SILETS
C/O FUMEL &HABERMAN
69 W. WASHINGTON ST.
CHICAGO, ILLINOIS 60602

SCALE: 1"=100'	DRAWING NO: 82-25
DATE: 3/82	DRAWN BY: M. MCC.

A3-013