RECORD OF SURVEY

A PORTION OF THE NW4 OF THE SE4 OF SEC. 12, T2N, R2W, G&SRB&M

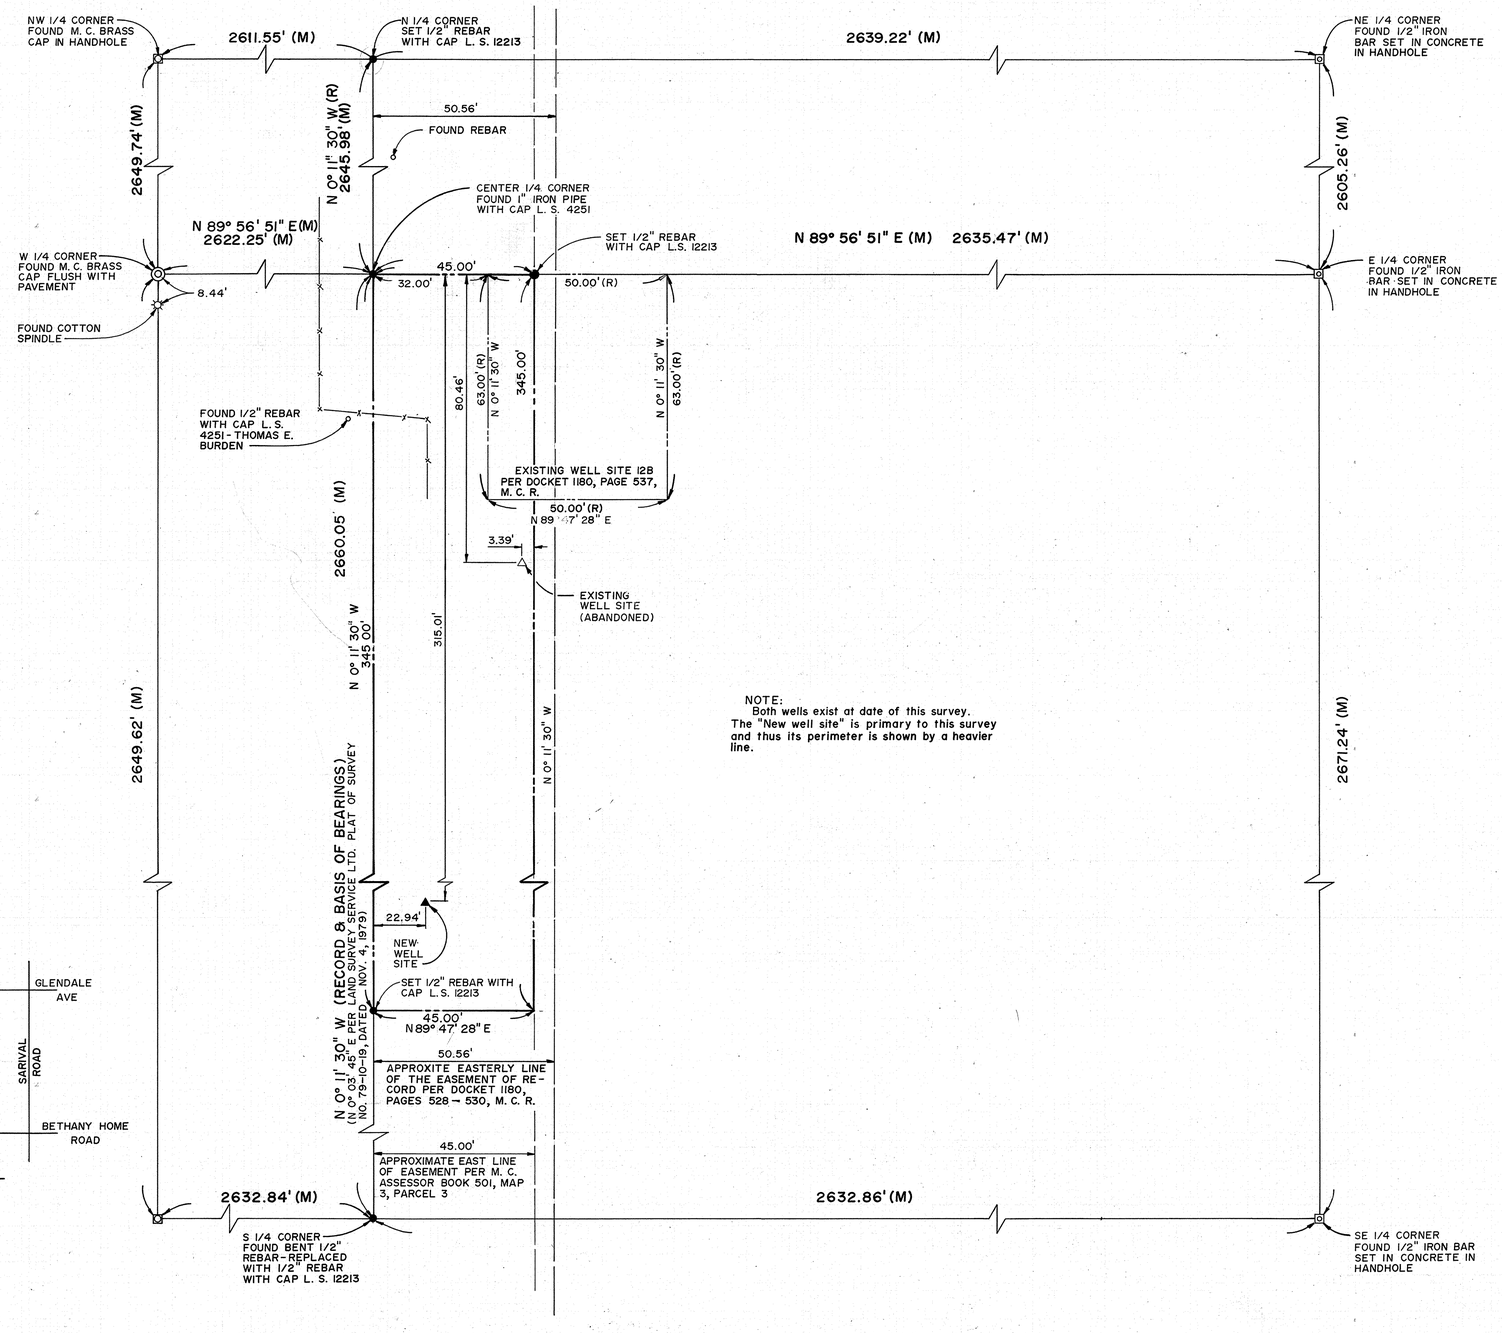

NOTE:
Both wells exist at date of this survey.
The "New well site" is primary to this survey and thus its perimeter is shown by a heavier line.

N

1" = 20'

CAUTION - THIS MAP HAS BEEN REDUCED. THE SCALE IS NO LONGER VALID.

LEGAL DESCRIPTION:
THE NORTH 345' OF WEST 45' OF THE NW4 OF SW4 OF SECTION 12, T2N, R2W, G&SRB&M, MARICOPA COUNTY, ARIZONA.

CERTIFICATION:
I hereby certify to Adaman Water Company that the survey shown hereon was performed under my supervision and is correct to the best of my knowledge and belief.

REGISTERED LAND SURVEYOR CERTIFICATE NO. 12213 JEFFREY LYNN ANDREWS DATE EXPIRES 6/30 ARIZONA U. S. A.

DIN # 51534-1

NOTE: The information shown hereon was compiled without benefit of a Title Search and therefor, does not necessarily reflect the true condition of the premises with respect to easements, rights-of-way, agreements, etc., of public records.

Recorded Book 243 Page 45

ANDREWS ASSOCIATES, INC.
PROFESSIONAL LAND SURVEYORS
6741 N. BLACK CANYON PHOENIX ARIZ. 85015
P.O. BOX 35161 PH. 242-6229

PREPARED FOR
DAVID SCHOFIELD
ADAMAN WATER COMPANY
ROUTE 1, BOX 345
LITCHFIELD PARK, ARIZONA 85340
TELEPHONE: 935-2837

SCALE: 1" = 20'	DRAWING NO. 82-48
DATE: JUN, 1982	DRAWN BY: SAR

A3-011