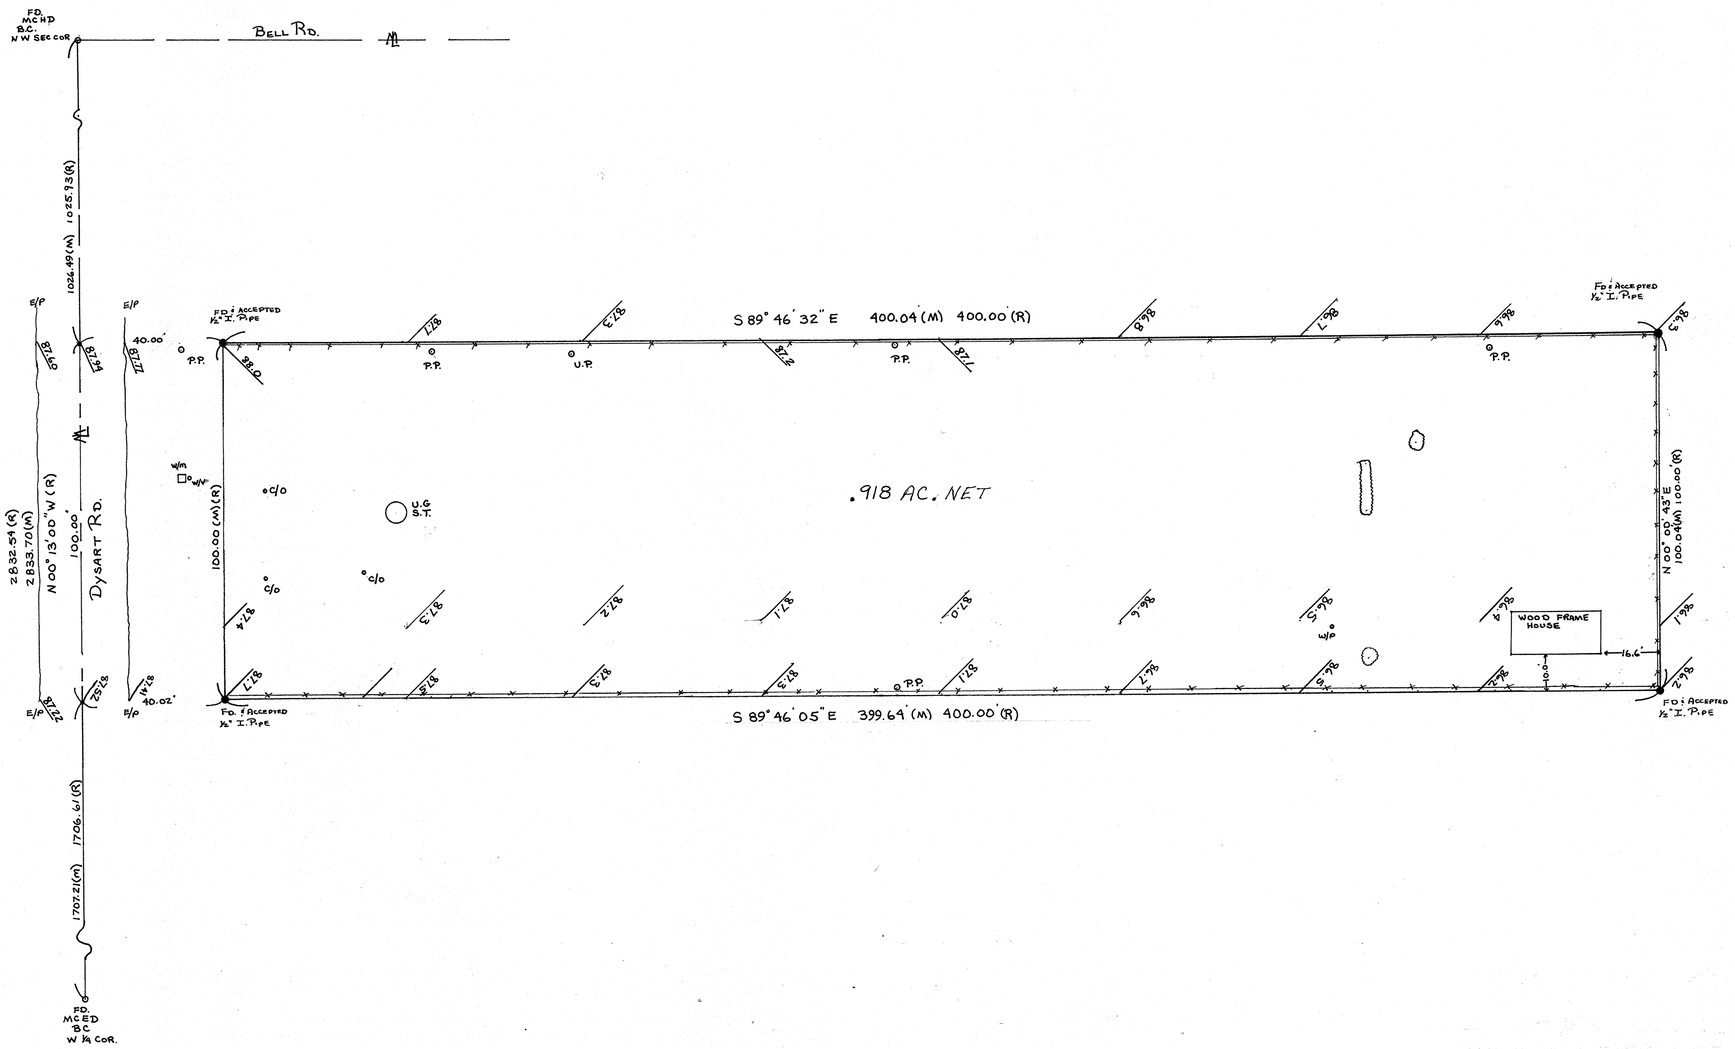

RESULT OF SURVEY

LEGEND

(M) MEASURED
(R) RECORD
BC BRASS CAP
M MONUMENT LINE
WM WATER METER
WV WATER VALVE
W/P WATER PIPE
C/O CLEAN OUT
UGST- UNDERGROUND SEPTIC TANK
P.P POWER POLE
U.P. UTILITY POLE
80.0 ELEVATION (GROUND)

LEGAL DESCRIPTION

The South 100 feet of the west 440 feet of the North ½ SW¼ LOT 4 SECTION 2 RANGE 3N TOWNSHIP 1W; EXCEPT THE WEST 40' FEET.

BENCH MARK
Brass Cap in Hand Hole
Dysart Rd. & Bell Rd.
Elevation 1190.71
Per Maricopa County
Highway Dept.

CERTIFICATION

I hereby certify that the survey as shown was performed under my supervision during the month of March, 1980 and that no encroachments exist except those shown and noted as such.

REGISTERED LAND SURVEYOR CERTIFICATE NO. 12773 JEFFREY L. ANDREWS DATE SIGNED 3-5-80 ARIZONA U.S.A.

DIN 51540-1

BELL WEST PLAZA

SCALE: 1" = 20'	APPROVED BY: JLA	DRAWN BY CRP
DATE: 3-6-80		REVISED
FOR: BELL WEST PLAZA c/o RUDY J. PISKULICK 11040 N 28th DR PHOENIX, ARIZ		
BY: J.L. ANDREWS & ASSOCIATES 6747 N BLACK CANYON PHOENIX ARIZ 85015 (602) 242-6229		DRAWING NUMBER 80-07

A3-059

24X36 PRINTED ON NO. 1000H CLEARPRINT