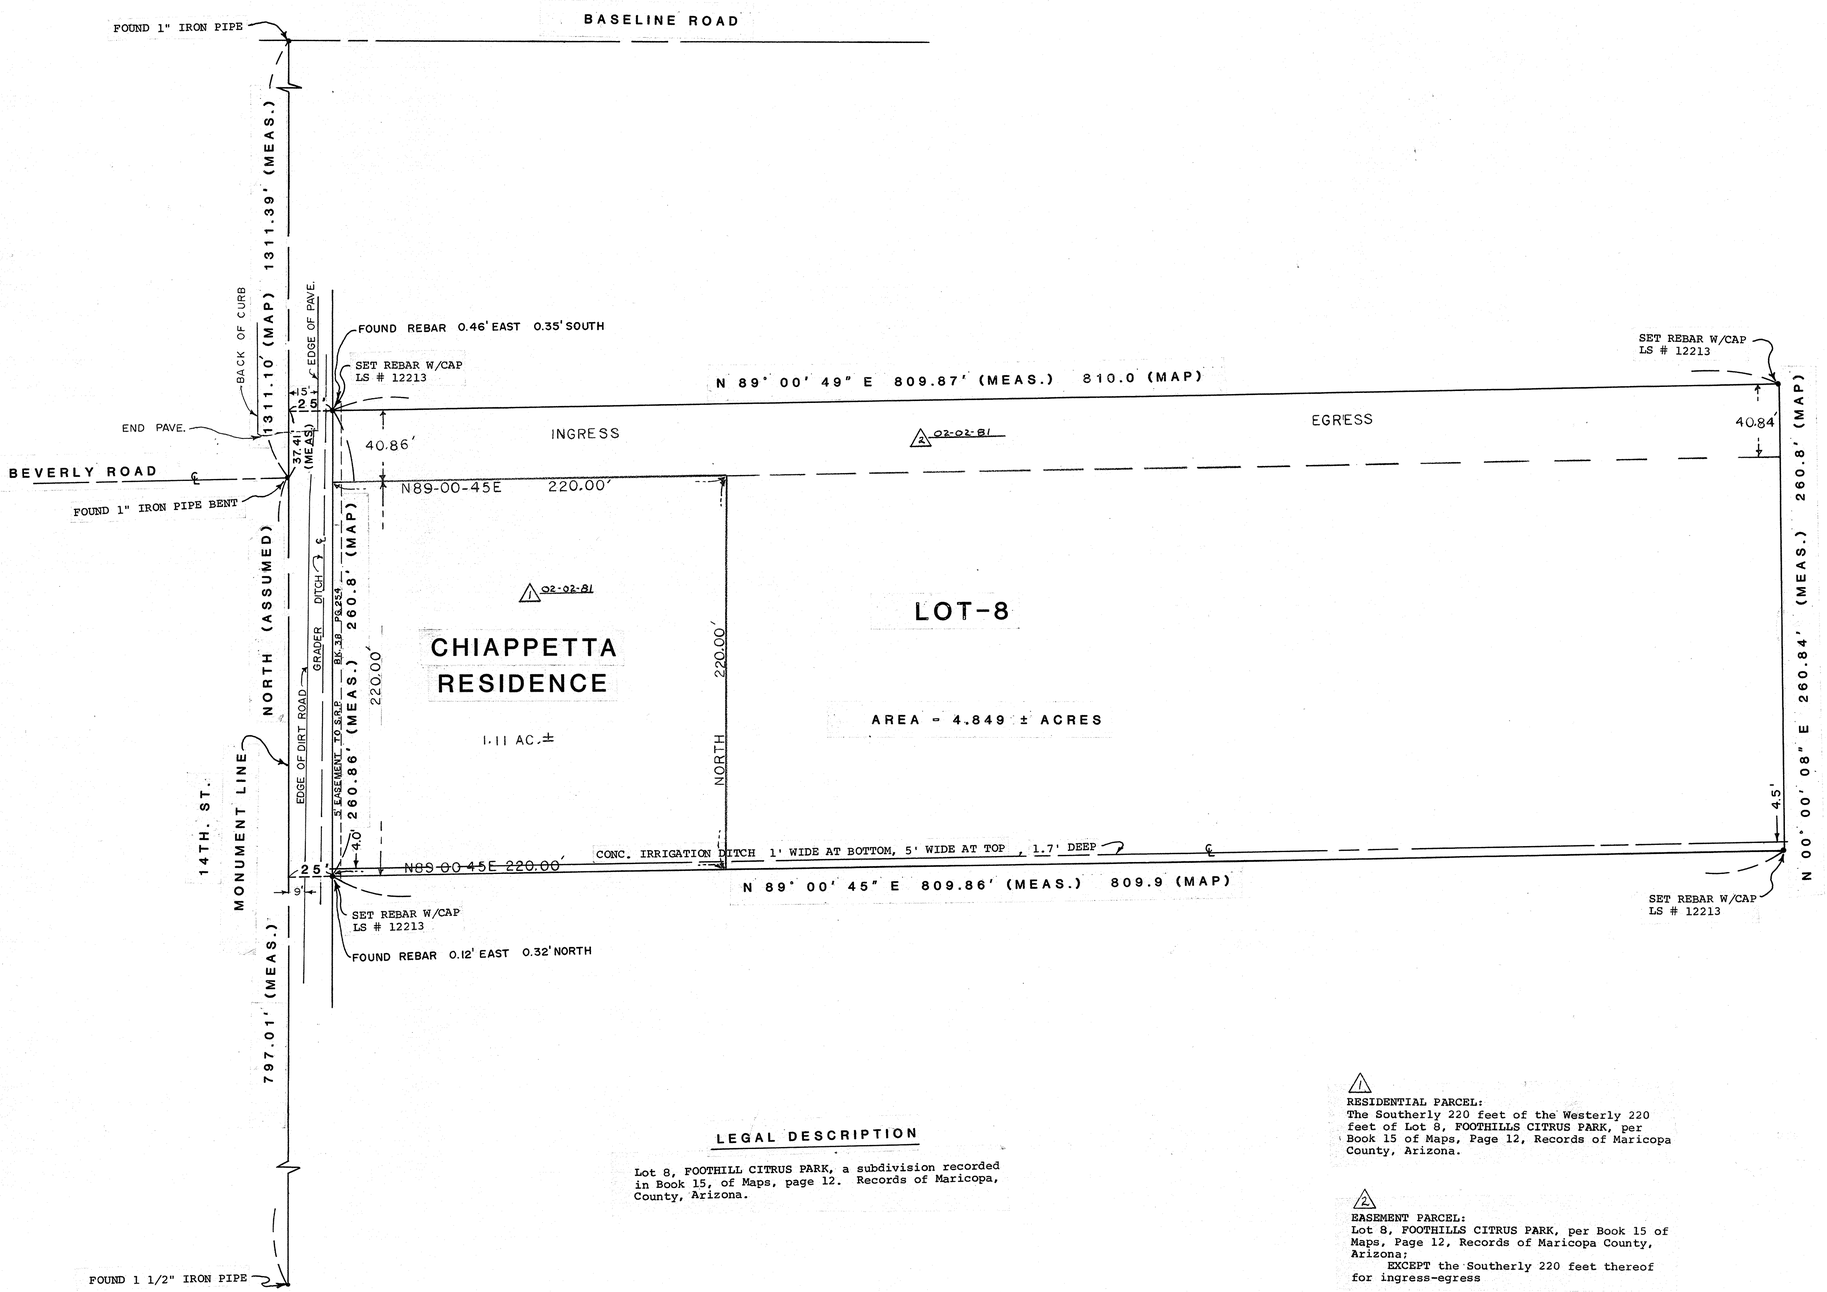

N

CERTIFICATION

I HEREBY CERTIFY THAT THIS MAP CORRECTLY REPRESENTS A SURVEY DONE UNDER MY SUPERVISION IN THE MONTH OF JULY, 1980, AND THAT THERE ARE NO ENCROACHMENTS TO THE BEST OF MY KNOWLEDGE.

REGISTERED LAND SURVEYOR CERTIFICATE NO. 12213 ANDREWS DATE SIGNED 7-80 Arizona U.S.A.

LEGAL DESCRIPTION

Lot 8, FOOTHILL CITRUS PARK, a subdivision recorded in Book 15, of Maps, page 12. Records of Maricopa, County, Arizona.

1

RESIDENTIAL PARCEL:
The Southerly 220 feet of the Westerly 220 feet of Lot 8, FOOTHILLS CITRUS PARK, per Book 15 of Maps, Page 12, Records of Maricopa County, Arizona.

2

EASEMENT PARCEL:
Lot 8, FOOTHILLS CITRUS PARK, per Book 15 of Maps, Page 12, Records of Maricopa County, Arizona:
EXCEPT the Southerly 220 feet thereof for ingress-egress

DIN 51542-1

RESULTS OF SURVEY

SCALE: 1" = 40'	APPROVED BY: SZA	DRAWN BY DLM
DATE: 7-16-80		REVISED 7-24-80

PREPARED FOR:
WESTERN STATES CONSULTANTS

BY: ANDREWS & ASSOC.

DRAWING NUMBER 80-50

24X36 PRINTED ON NO. 1000H CLEARPRINT

A3-057