RESULT OF SURVEY

THE EAST 215.77 FEET OF LOT 15 OF

HOHOKAM INDUSTRIAL PARK UNIT 2 BOOK 174 OF MAPS PAGE 33 M.C.R.

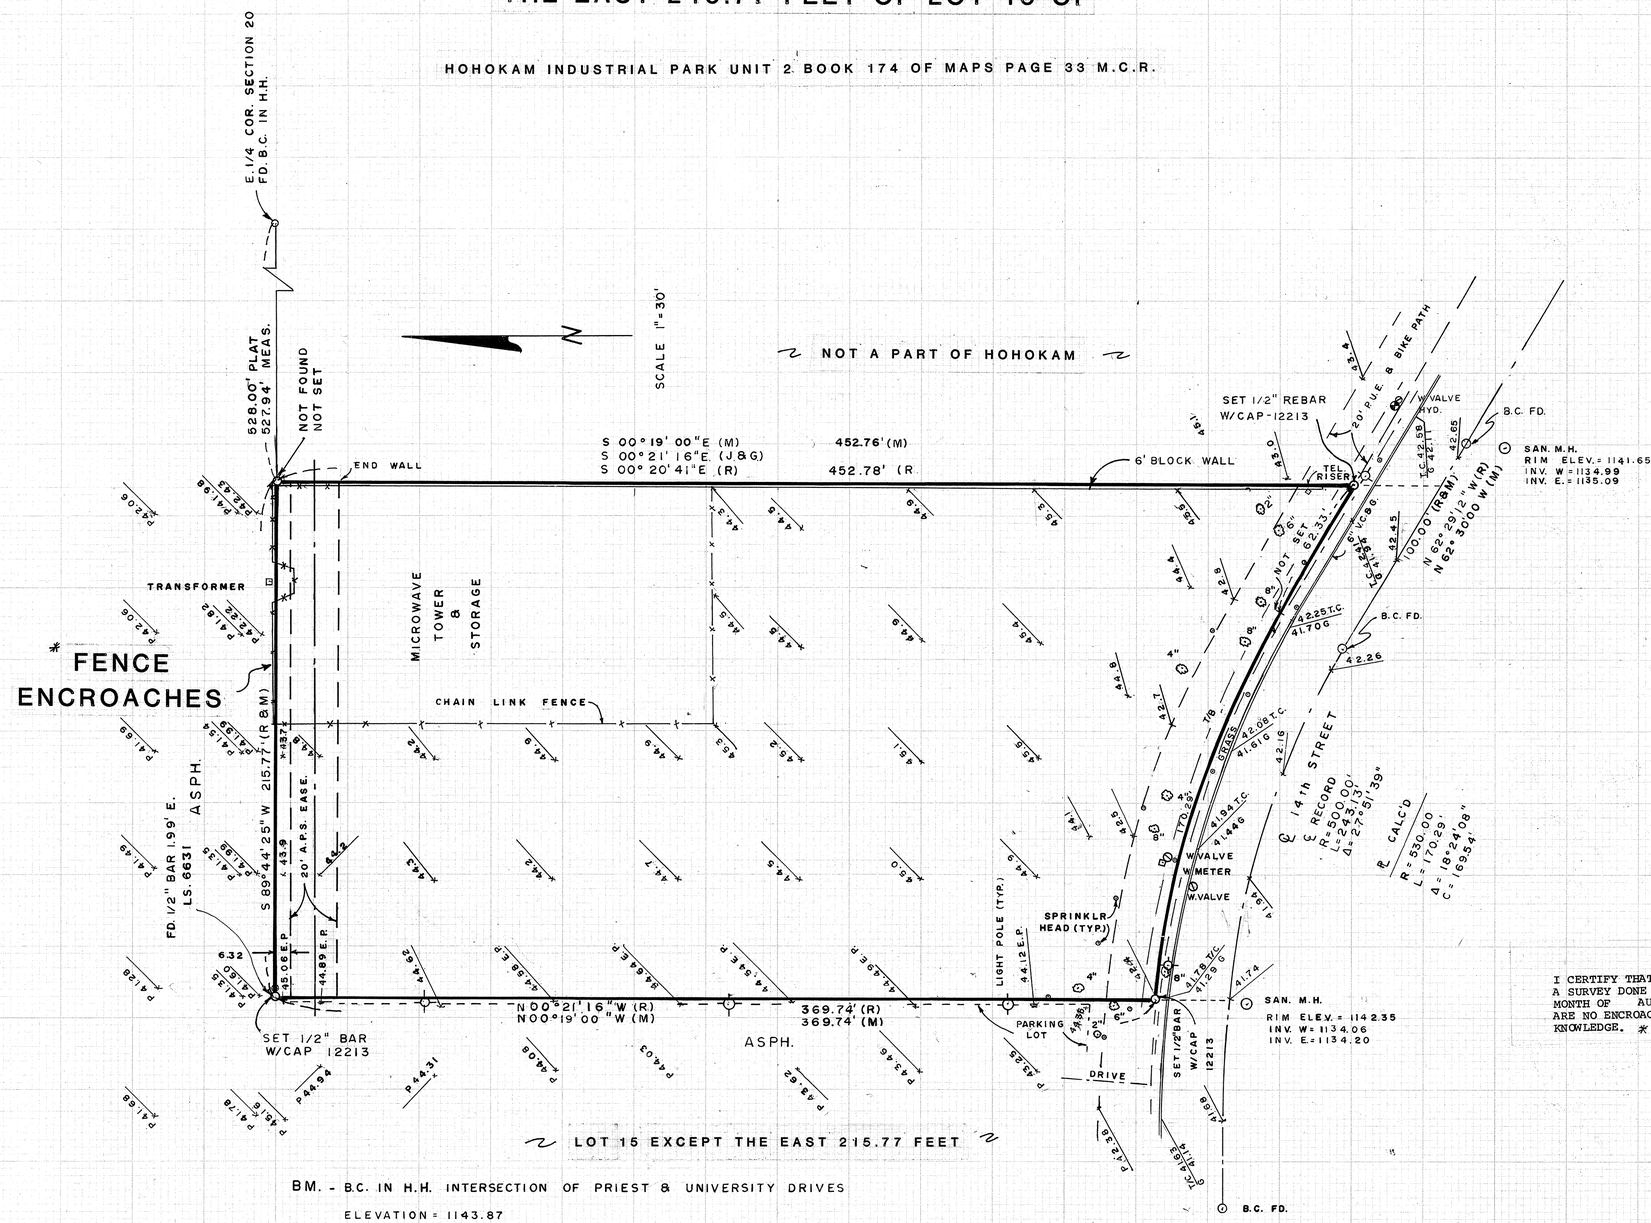

BM. - B.C. IN H.H. INTERSECTION OF PRIEST & UNIVERSITY DRIVES

ELEVATION = 1143.87

CERTIFICATION

I CERTIFY THAT THIS MAP CORRECTLY REPRESENTS A SURVEY DONE UNDER MY SUPERVISION IN THE MONTH OF AUGUST , 1980, AND THAT THERE ARE NO ENCROACHMENTS TO THE BEST OF MY KNOWLEDGE. * SEE NOTE

REGISTERED LAND SURVEYOR
CERTIFICATE NO.
JEFFREY LYNN ANDREWS
DATE SIGNED 9-3-80
ARIZONA U.S.A.

DIN # 51543-1

J. L. ANDREWS and ASSOCIATES
6747 NORTH BLACK CANYON
PHOENIX, ARIZ. 85069
P.O. BOX 35161
PH. (602) 242-6229

PREPARED FOR:
MERRILL CONST. CO.
6330 E. MOCKINGBIRD LN.
PARADISE VALLEY, AZ.

SCALE: 1" = 30'	DRAWN BY: CHM
DATE: 8-28-80	DRAWING NO: 80-61

A3-054