RESULTS OF SURVEY

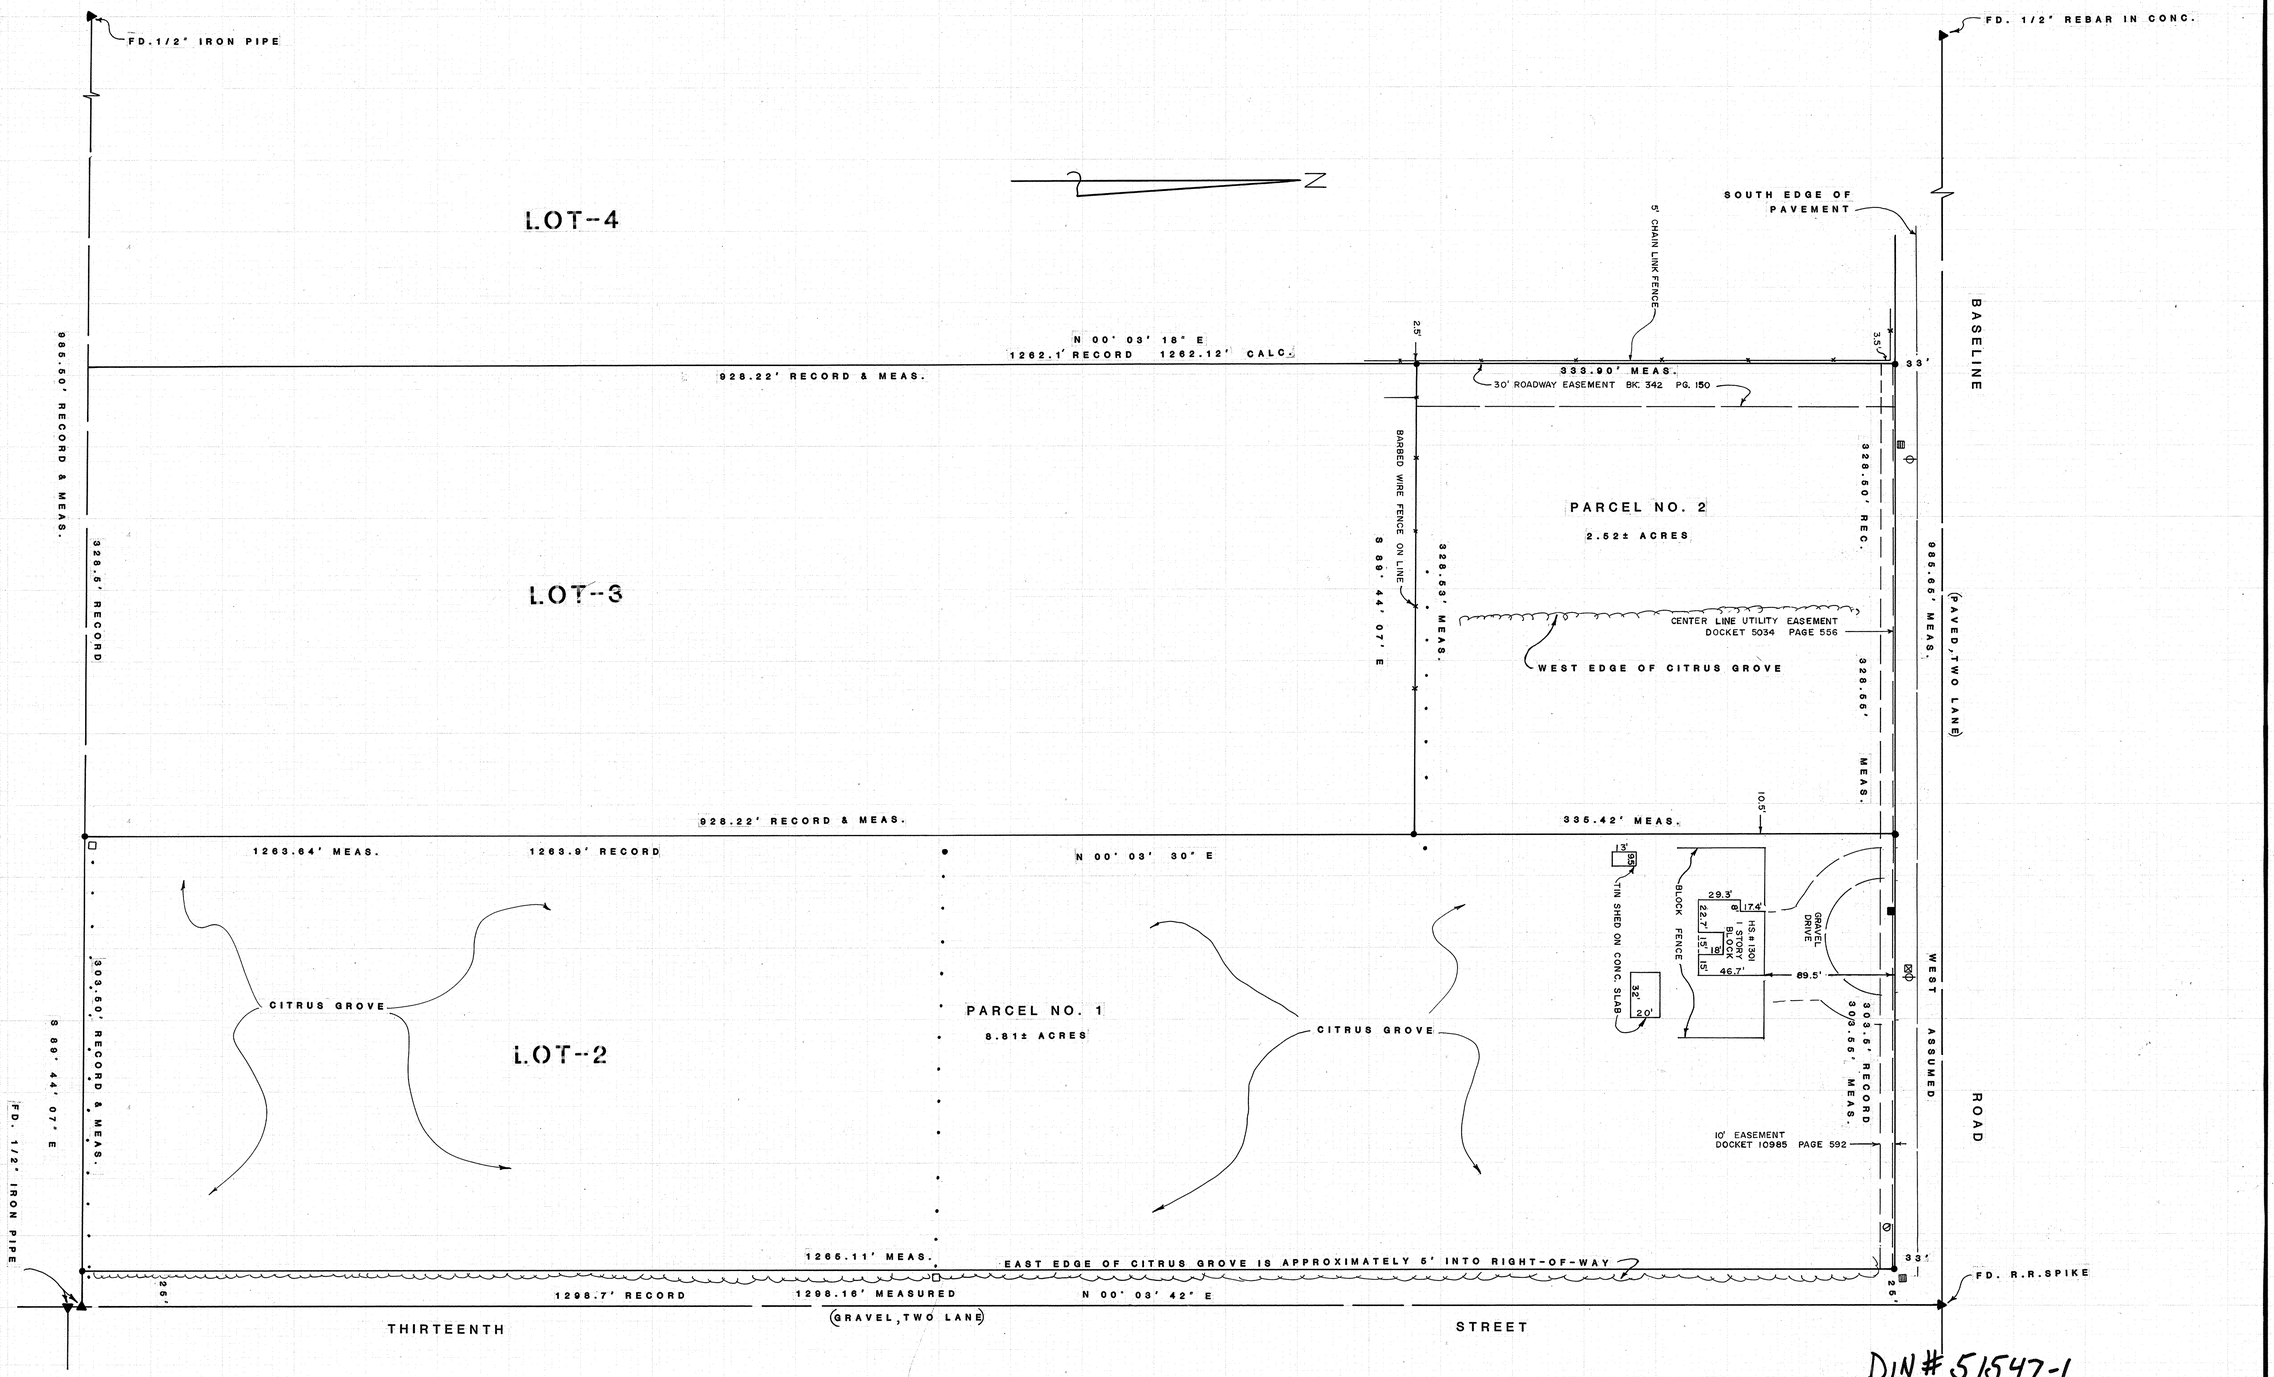

DIN# 51547-1

LEGEND

- ● = SET 1/2" REBAR W/CAP LS12213
- ⊘ = TELEPHONE MANHOLE
- ■ = MAIL BOX
- ▤ = STORM DRAIN
- ⊖ = UTILITY POLE
- ••• = IRRIGATION PIPES
- □ = IRRIGATION BOX
- ⊠ = WATER METER

LEGAL DESCRIPTION

PARCEL NO. 1:

Lot Two (2), RUTLEDGE TRACT, according to the plat of record in the office of the Maricopa County Recorder, in Book 19 of Maps, Page 10.
EXCEPT the East 25 feet thereof.

PARCEL NO. 2:

Lot Three (3), RUTLEDGE TRACT, according to the plat of record in the office of the Maricopa County Recorder, in Book 19 of Maps, Page 10.
EXCEPT the South 928.22 feet thereof.

REGISTERED LAND SURVEYOR
CERTIFICATE NO. 12213
JEFFREY LYNN ANDREWS
DATE SIGNED 02-10-81
ARIZONA U.S.A.

J. L. ANDREWS and ASSOCIATES
6747 N. BLACK CANYON P.O. BOX 35161
PHOENIX ARIZ. 85015 PH. 242-6229

PREPARED FOR
ALEX BORUNDA
8832 S. 16 PLACE
PHOENIX AZ.

SCALE: 1" = 50'	DRAWING NO. 81-13
DATE: 2/10/81	DRAWN BY: DLM

A3-044