RESULTS OF SURVEY

BOUNDARY & TOPOGRAPHIC

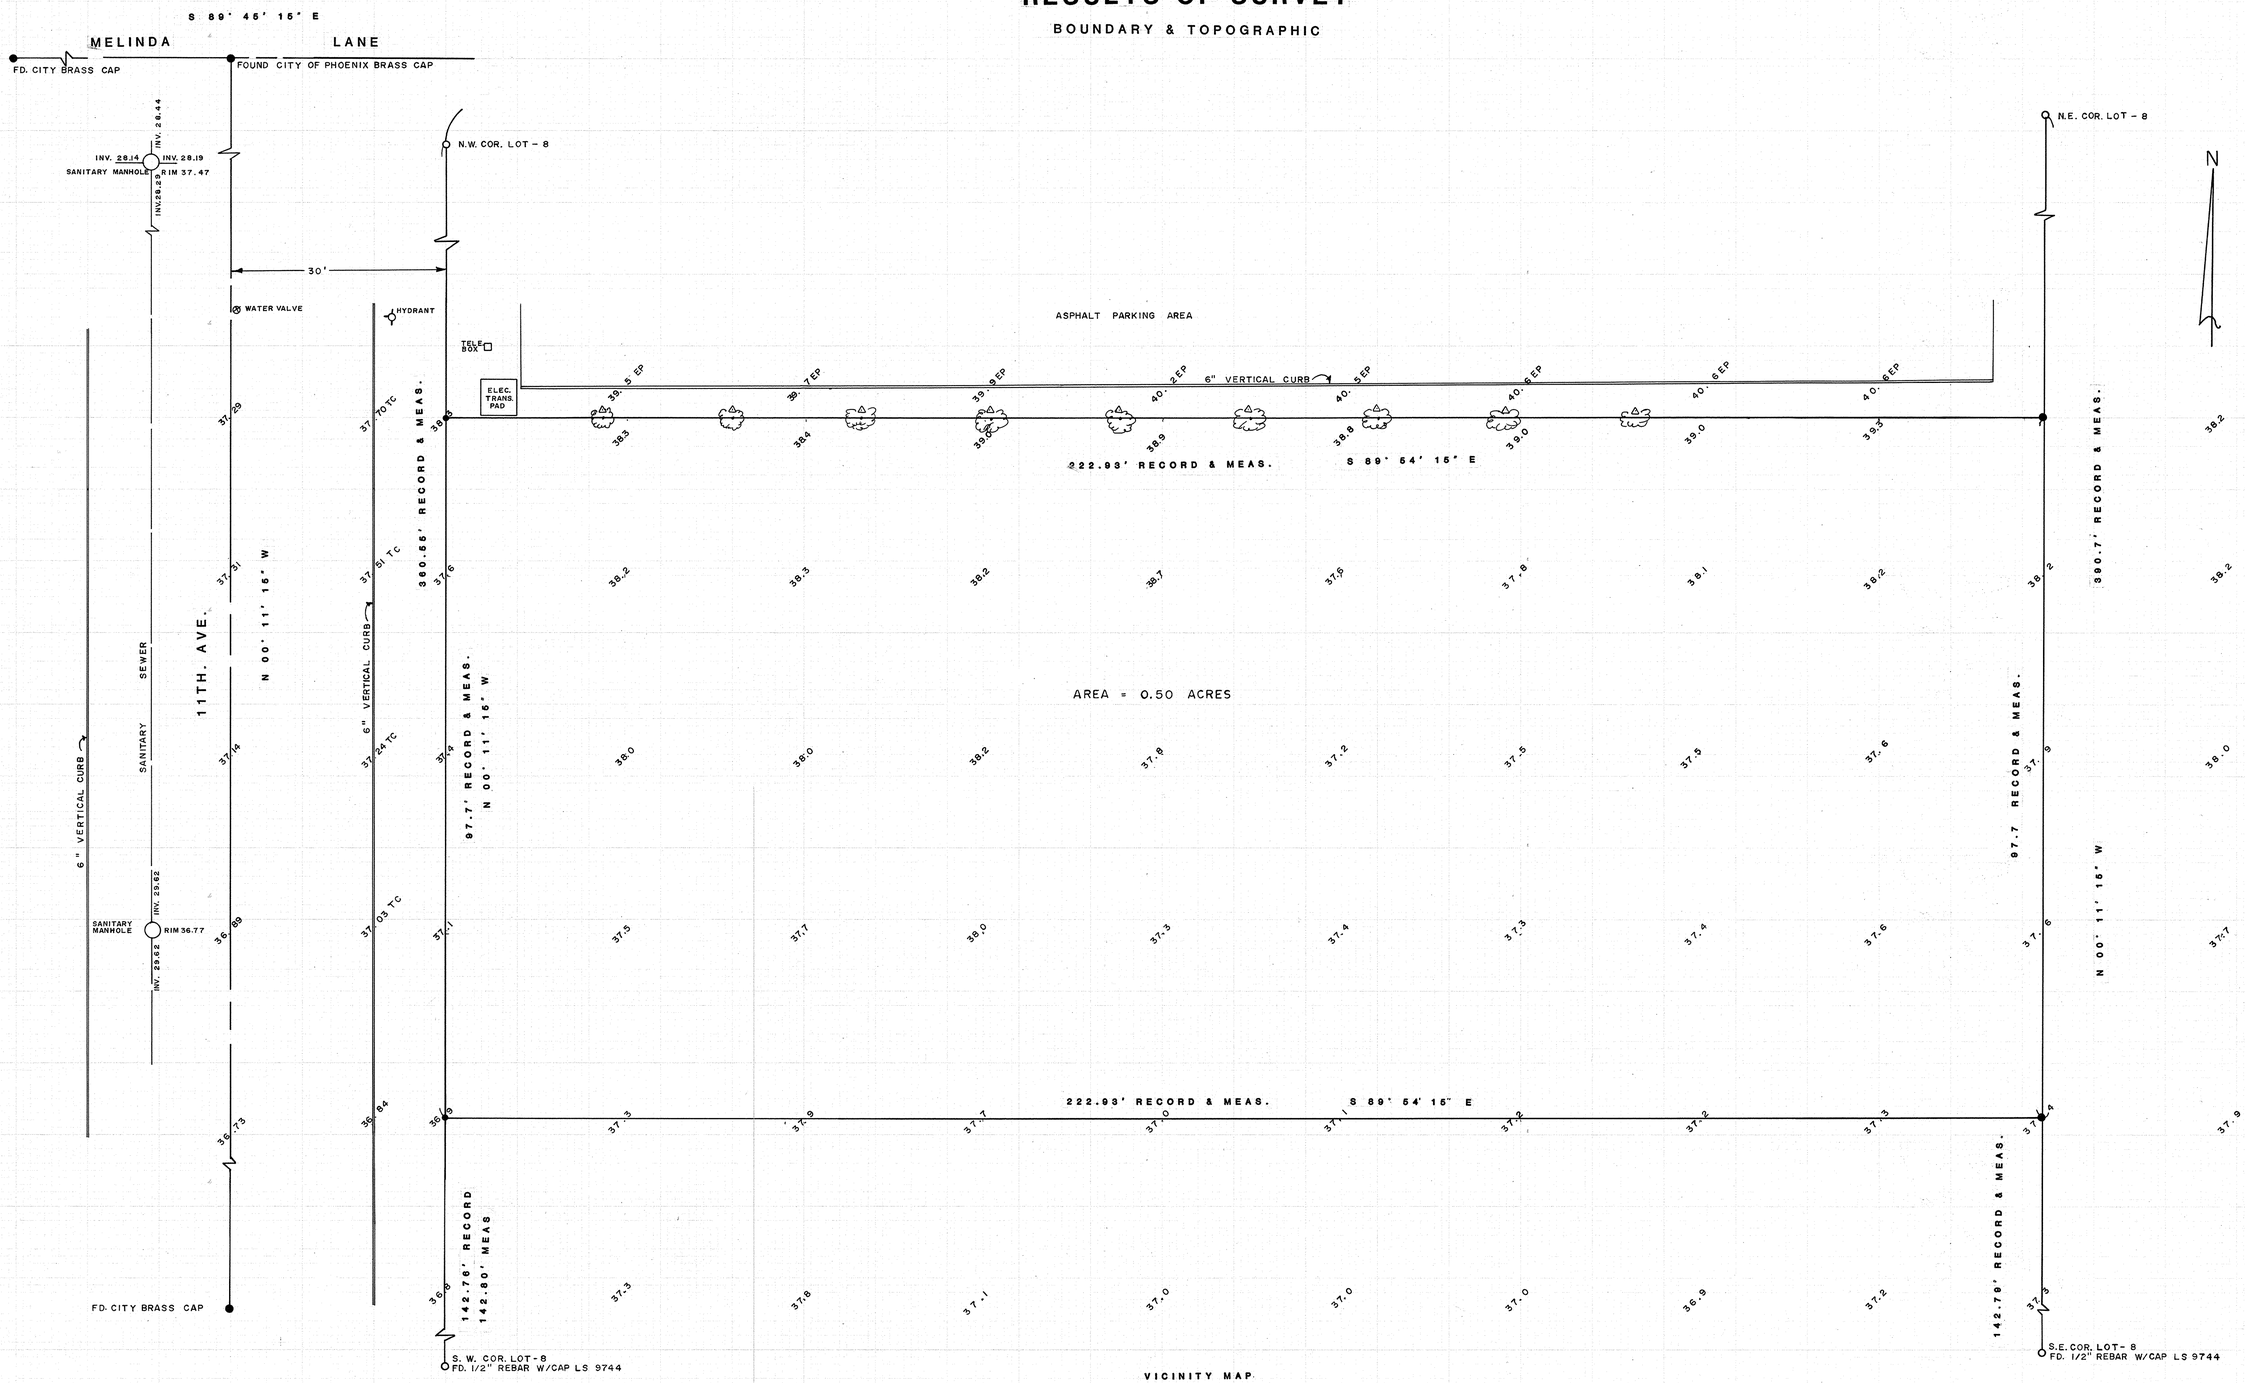

LEGEND

- △ = SPRINKLER HEAD
- = EUCALIPTUS TREE
- ● = SET 1/2" REBAR W/CAP LS 12213
- TC = TOP OF CURB
- EP = EDGE OF PAVEMENT

LEGAL DESCRIPTION

The South 97.7 feet of the North 390.7, as measured along the East line of Lot 8, DEER VALLEY AIRPORT INDUSTRIAL PARK UNIT ONE, according to Book 185 of Maps, page 5, records of Maricopa County, Arizona;

VICINITY MAP

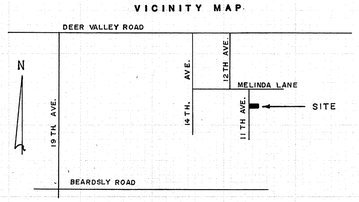

N.T.S.

DIN# 51548-1

REGISTERED LAND SURVEYOR
JEFFREY LYNN ANDREWS
DATE SIGNED 2-16-81
ARIZONA U.S.A.

J. L. ANDREWS and ASSOCIATES
6747 N. BLACK CANYON
PHOENIX ARIZ. 85015
P.O. BOX 35161
PH. 242-6229

PREPARED FOR
LINCOLN INVESTS LTD.
6520 N. SCOTTSDALE RD.
SCOTTSDALE, ARIZONA

SCALE: 1" = 10'	DRAWING NO. 81-16
DATE: 2-16-81	DRAWN BY: DLM

A3-042