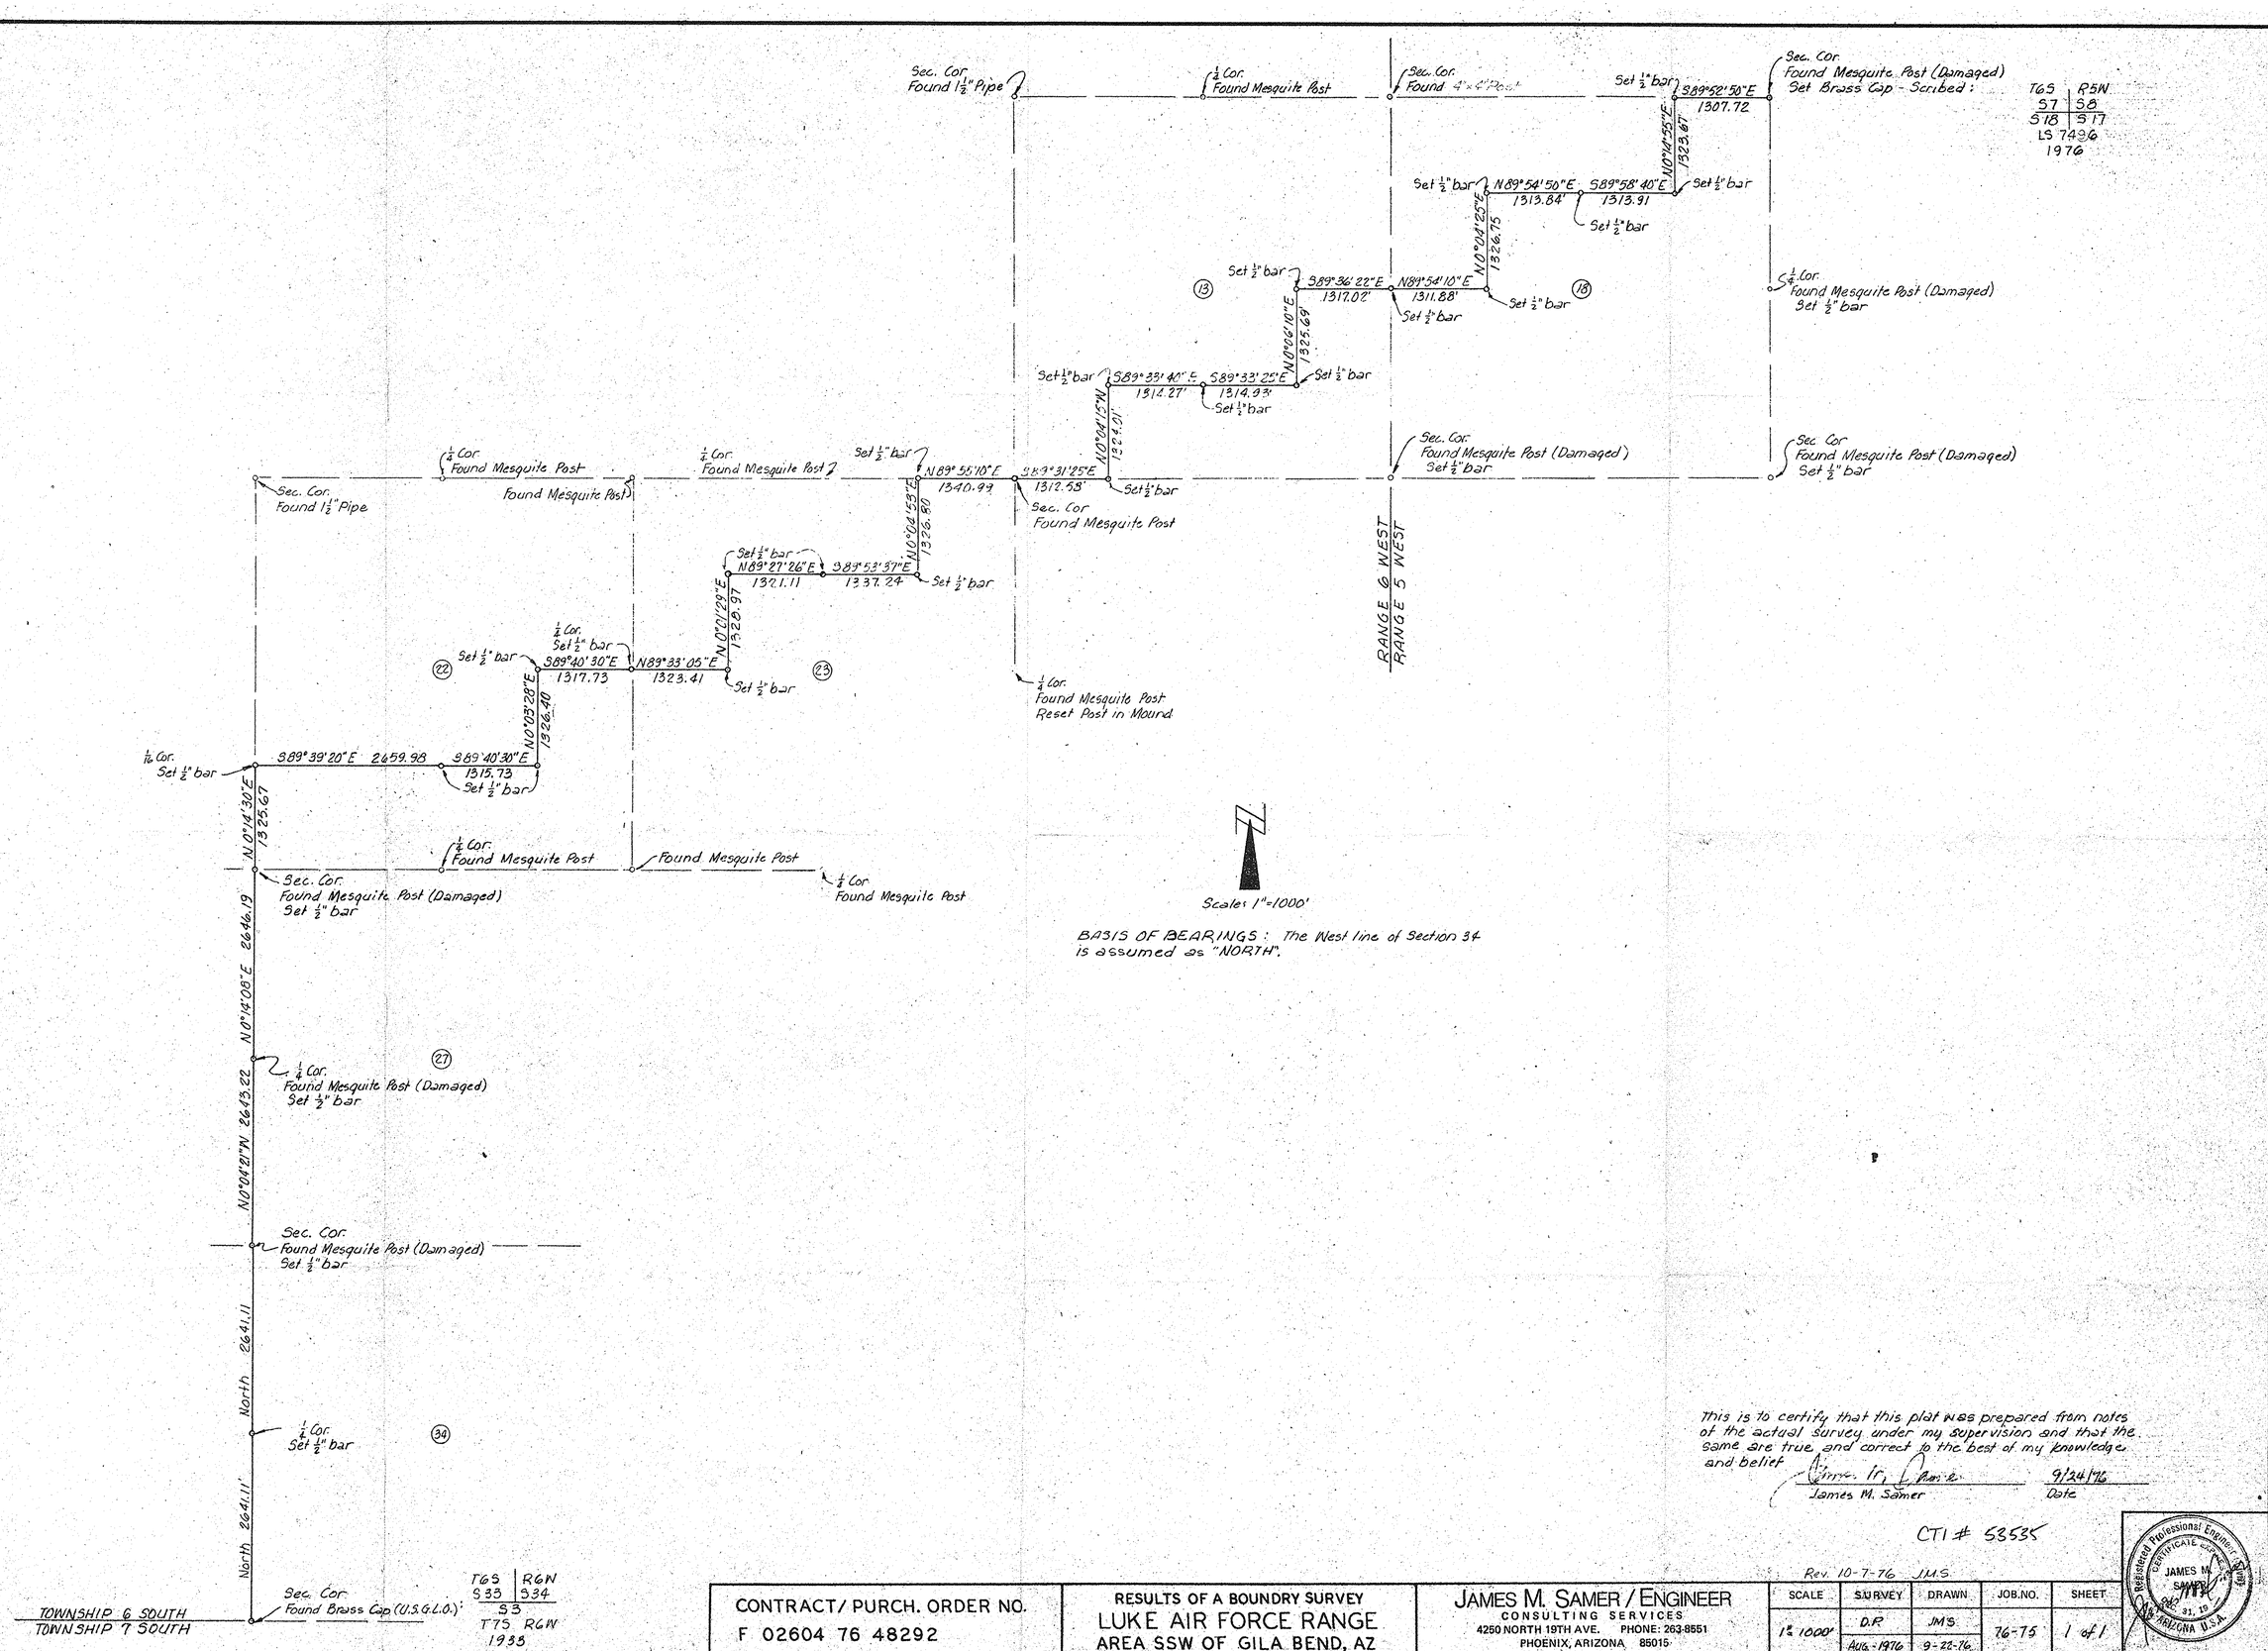

BASIS OF BEARINGS: The West line of Section 34 is assumed as "NORTH".

This is to certify that this plat was prepared from notes of the actual survey under my supervision and that the same are true and correct to the best of my knowledge and belief

James M. Samer — 9/24/76
James M. Samer — Date

CTI # 53535

Rev. 10-7-76 J.M.S.

CONTRACT/ PURCH. ORDER NO.	RESULTS OF A BOUNDRY SURVEY	JAMES M. SAMER / ENGINEER	SCALE	SURVEY	DRAWN	JOB.NO.	SHEET
F 02604 76 48292	LUKE AIR FORCE RANGE AREA SSW OF GILA BEND, AZ	CONSULTING SERVICES 4250 NORTH 19TH AVE. PHONE: 263-8551 PHOENIX, ARIZONA 85015	1" = 1000'	D.R AUG.-1976	JMS 9-22-76	76-75	1 of 1

Registered Professional Engineer — CERTIFICATE EXPIRES DEC. 31, 19__ — JAMES M. SAMER — ARIZONA U.S.A.

2-74 DIETERICH-POST CLEARPRINT 1000-H