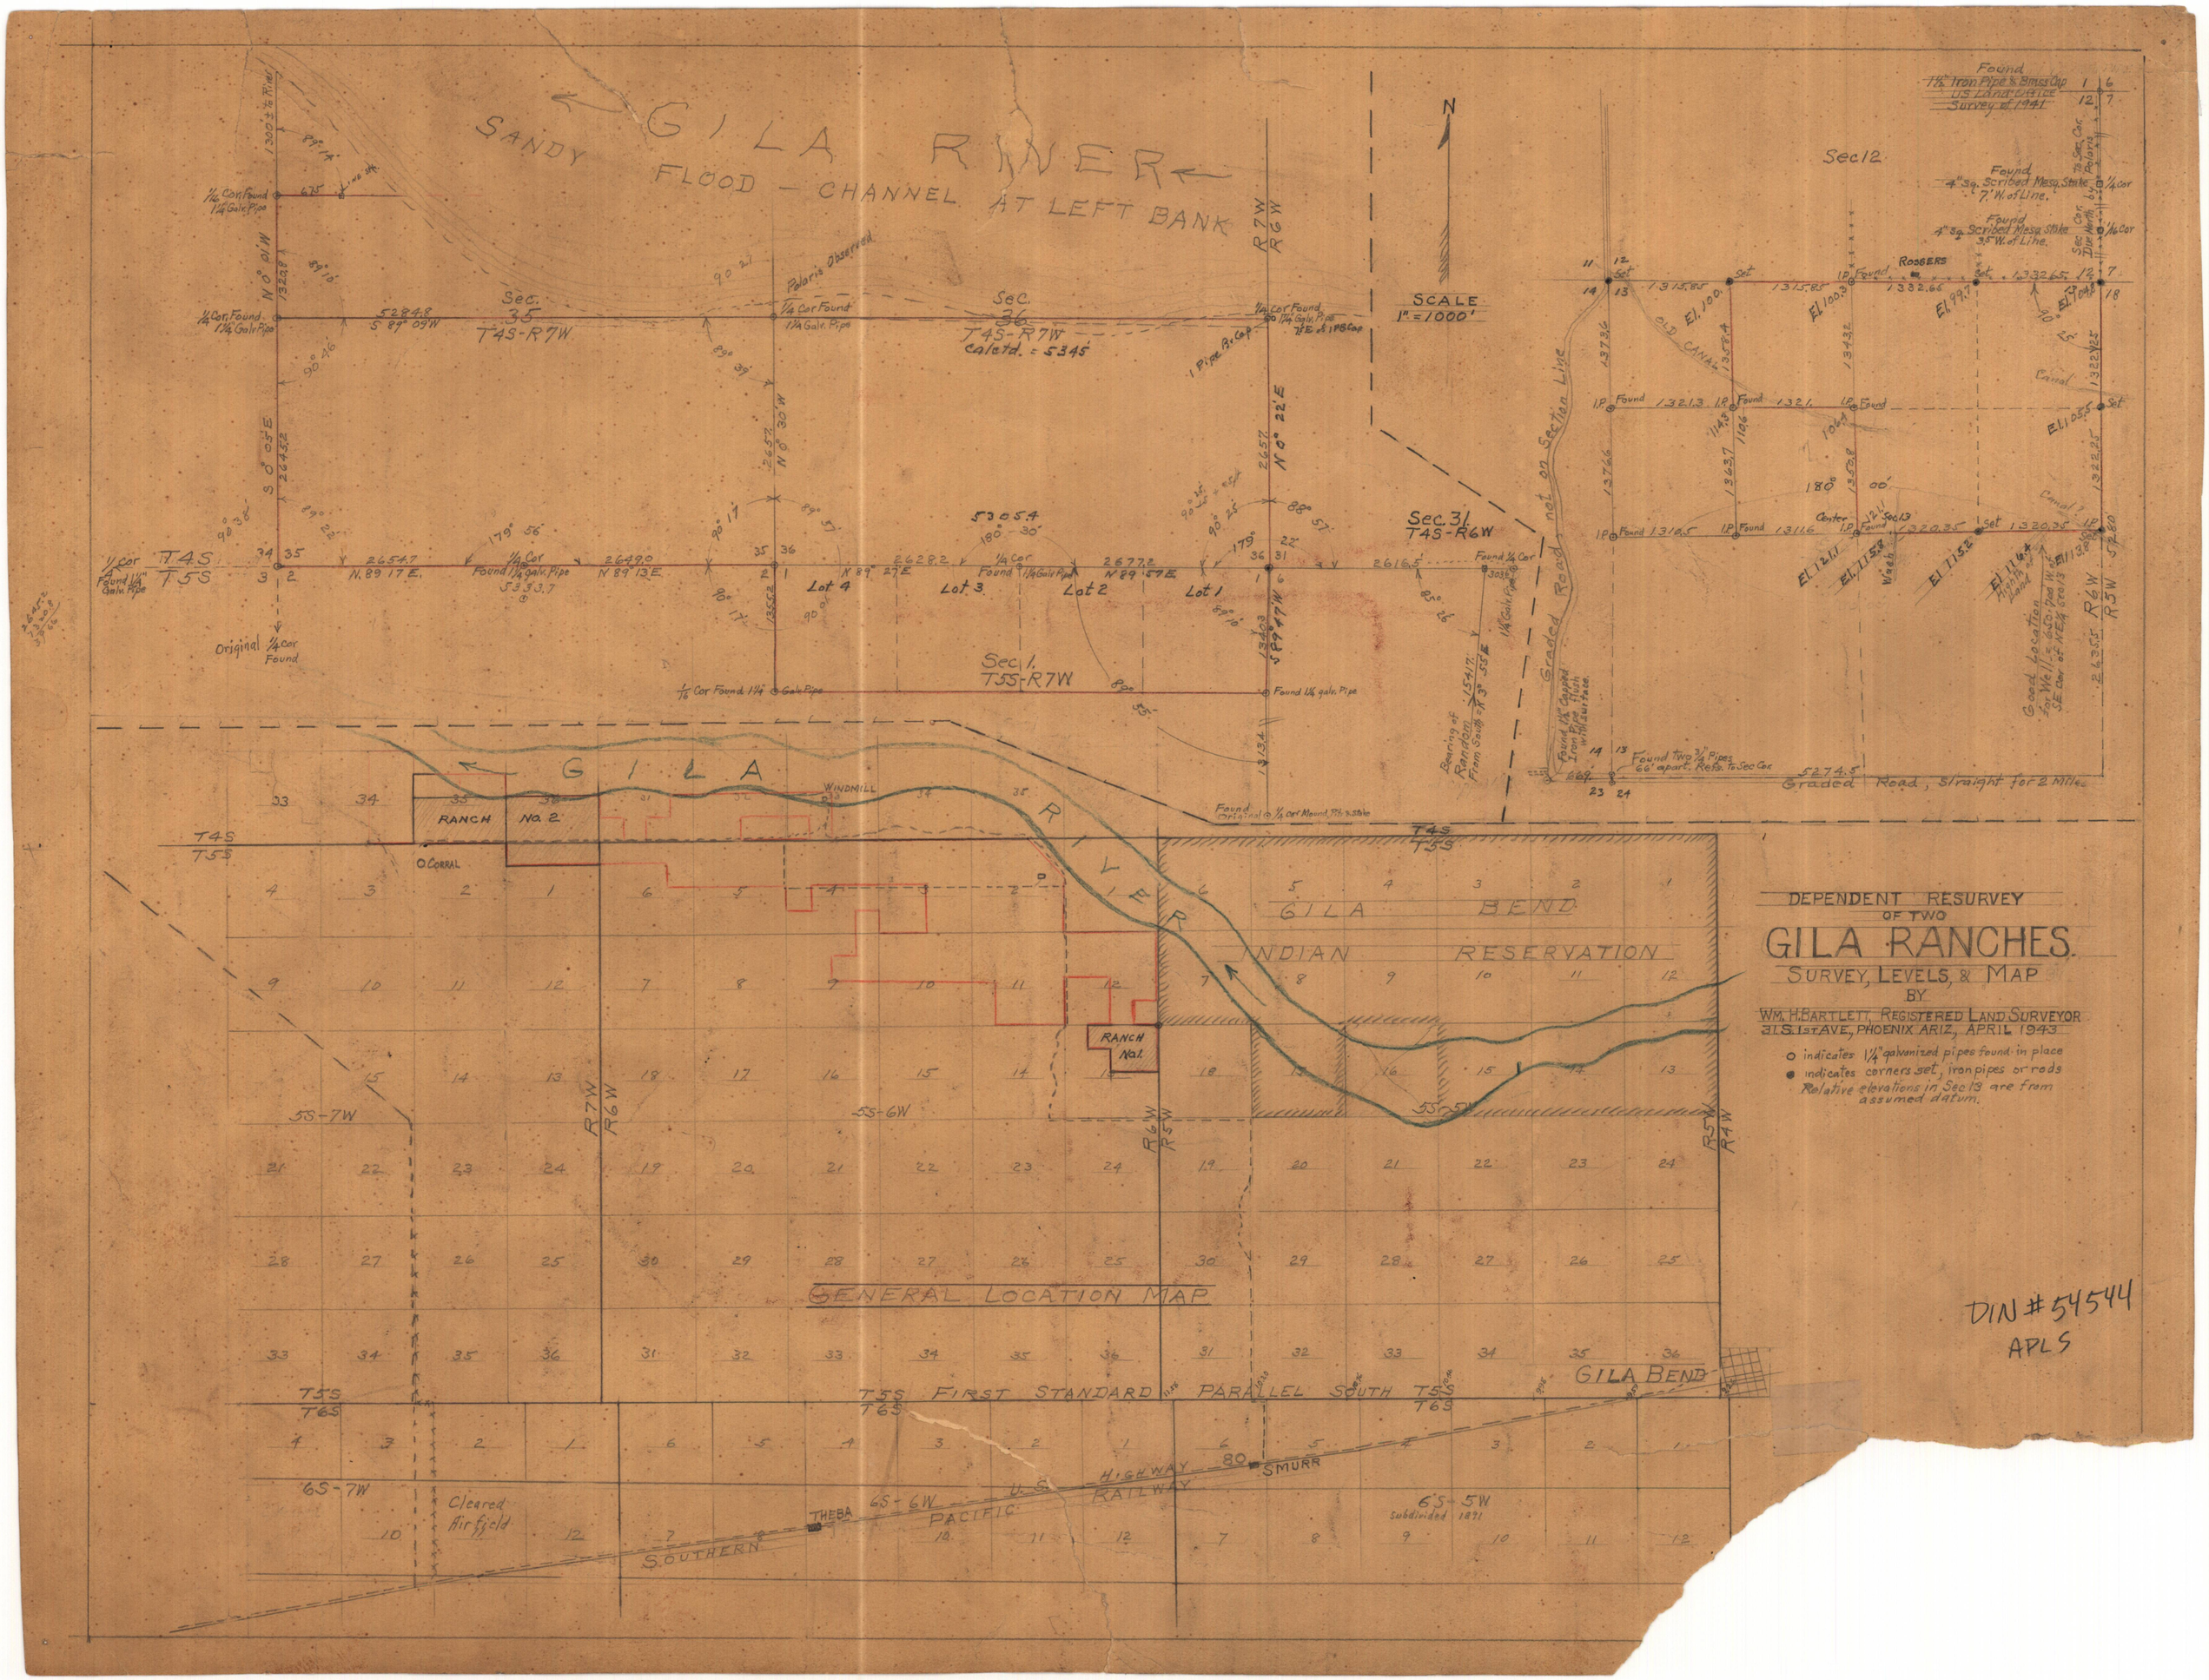
GILA RIVER
SANDY FLOOD - CHANNEL AT LEFT BANK
SCALE 1" = 1000'
N
Sec. 35 T4S-R7W
Sec. 36 T4S-R7W
Calctd. = 5345
Sec. 31 T4S-R6W
Sec. 1 T5S-R7W
Sec 12
Lot 4
Lot 3
Lot 2
Lot 1
Original 1/4 Cor Found
Graded Road, not on Section Line
Graded Road, Straight for 2 Miles
Found 1 1/2" Iron Pipe & Brass Cap US Land Office Survey of 1941
Found 4" Sq. Scribed Mesa Stake 7' W. of Line.
Found 4" Sq. Scribed Mesa Stake 3.5' W. of Line.
Found two 3/4" Pipes 66' apart. Refs. to Sec Cor.
Bearing of Random From South
Found Original 1/4 Cor Mound, Pit & Stake
GILA RIVER
RANCH No. 2
RANCH No. 1
WINDMILL
CORRAL
GILA BEND INDIAN RESERVATION
GENERAL LOCATION MAP
T5S FIRST STANDARD PARALLEL SOUTH T5S
GILA BEND
SMURR
THEBA
U.S. HIGHWAY 80
SOUTHERN PACIFIC RAILWAY
Cleared Airfield
6S-7W
6S-6W
6S-5W
Subdivided 1891
5S-7W
5S-6W
5S-5W
R7W R6W
R6W R5W
R5W R4W
DEPENDENT RESURVEY OF TWO
GILA RANCHES
SURVEY, LEVELS, & MAP
BY
WM. H. BARTLETT, REGISTERED LAND SURVEYOR
31 S. 1ST AVE., PHOENIX ARIZ., APRIL 1943
o indicates 1 1/4" galvanized pipes found in place
• indicates corners set, iron pipes or rods
Relative elevations in Sec 13 are from assumed datum.
DIN # 54544
APLS