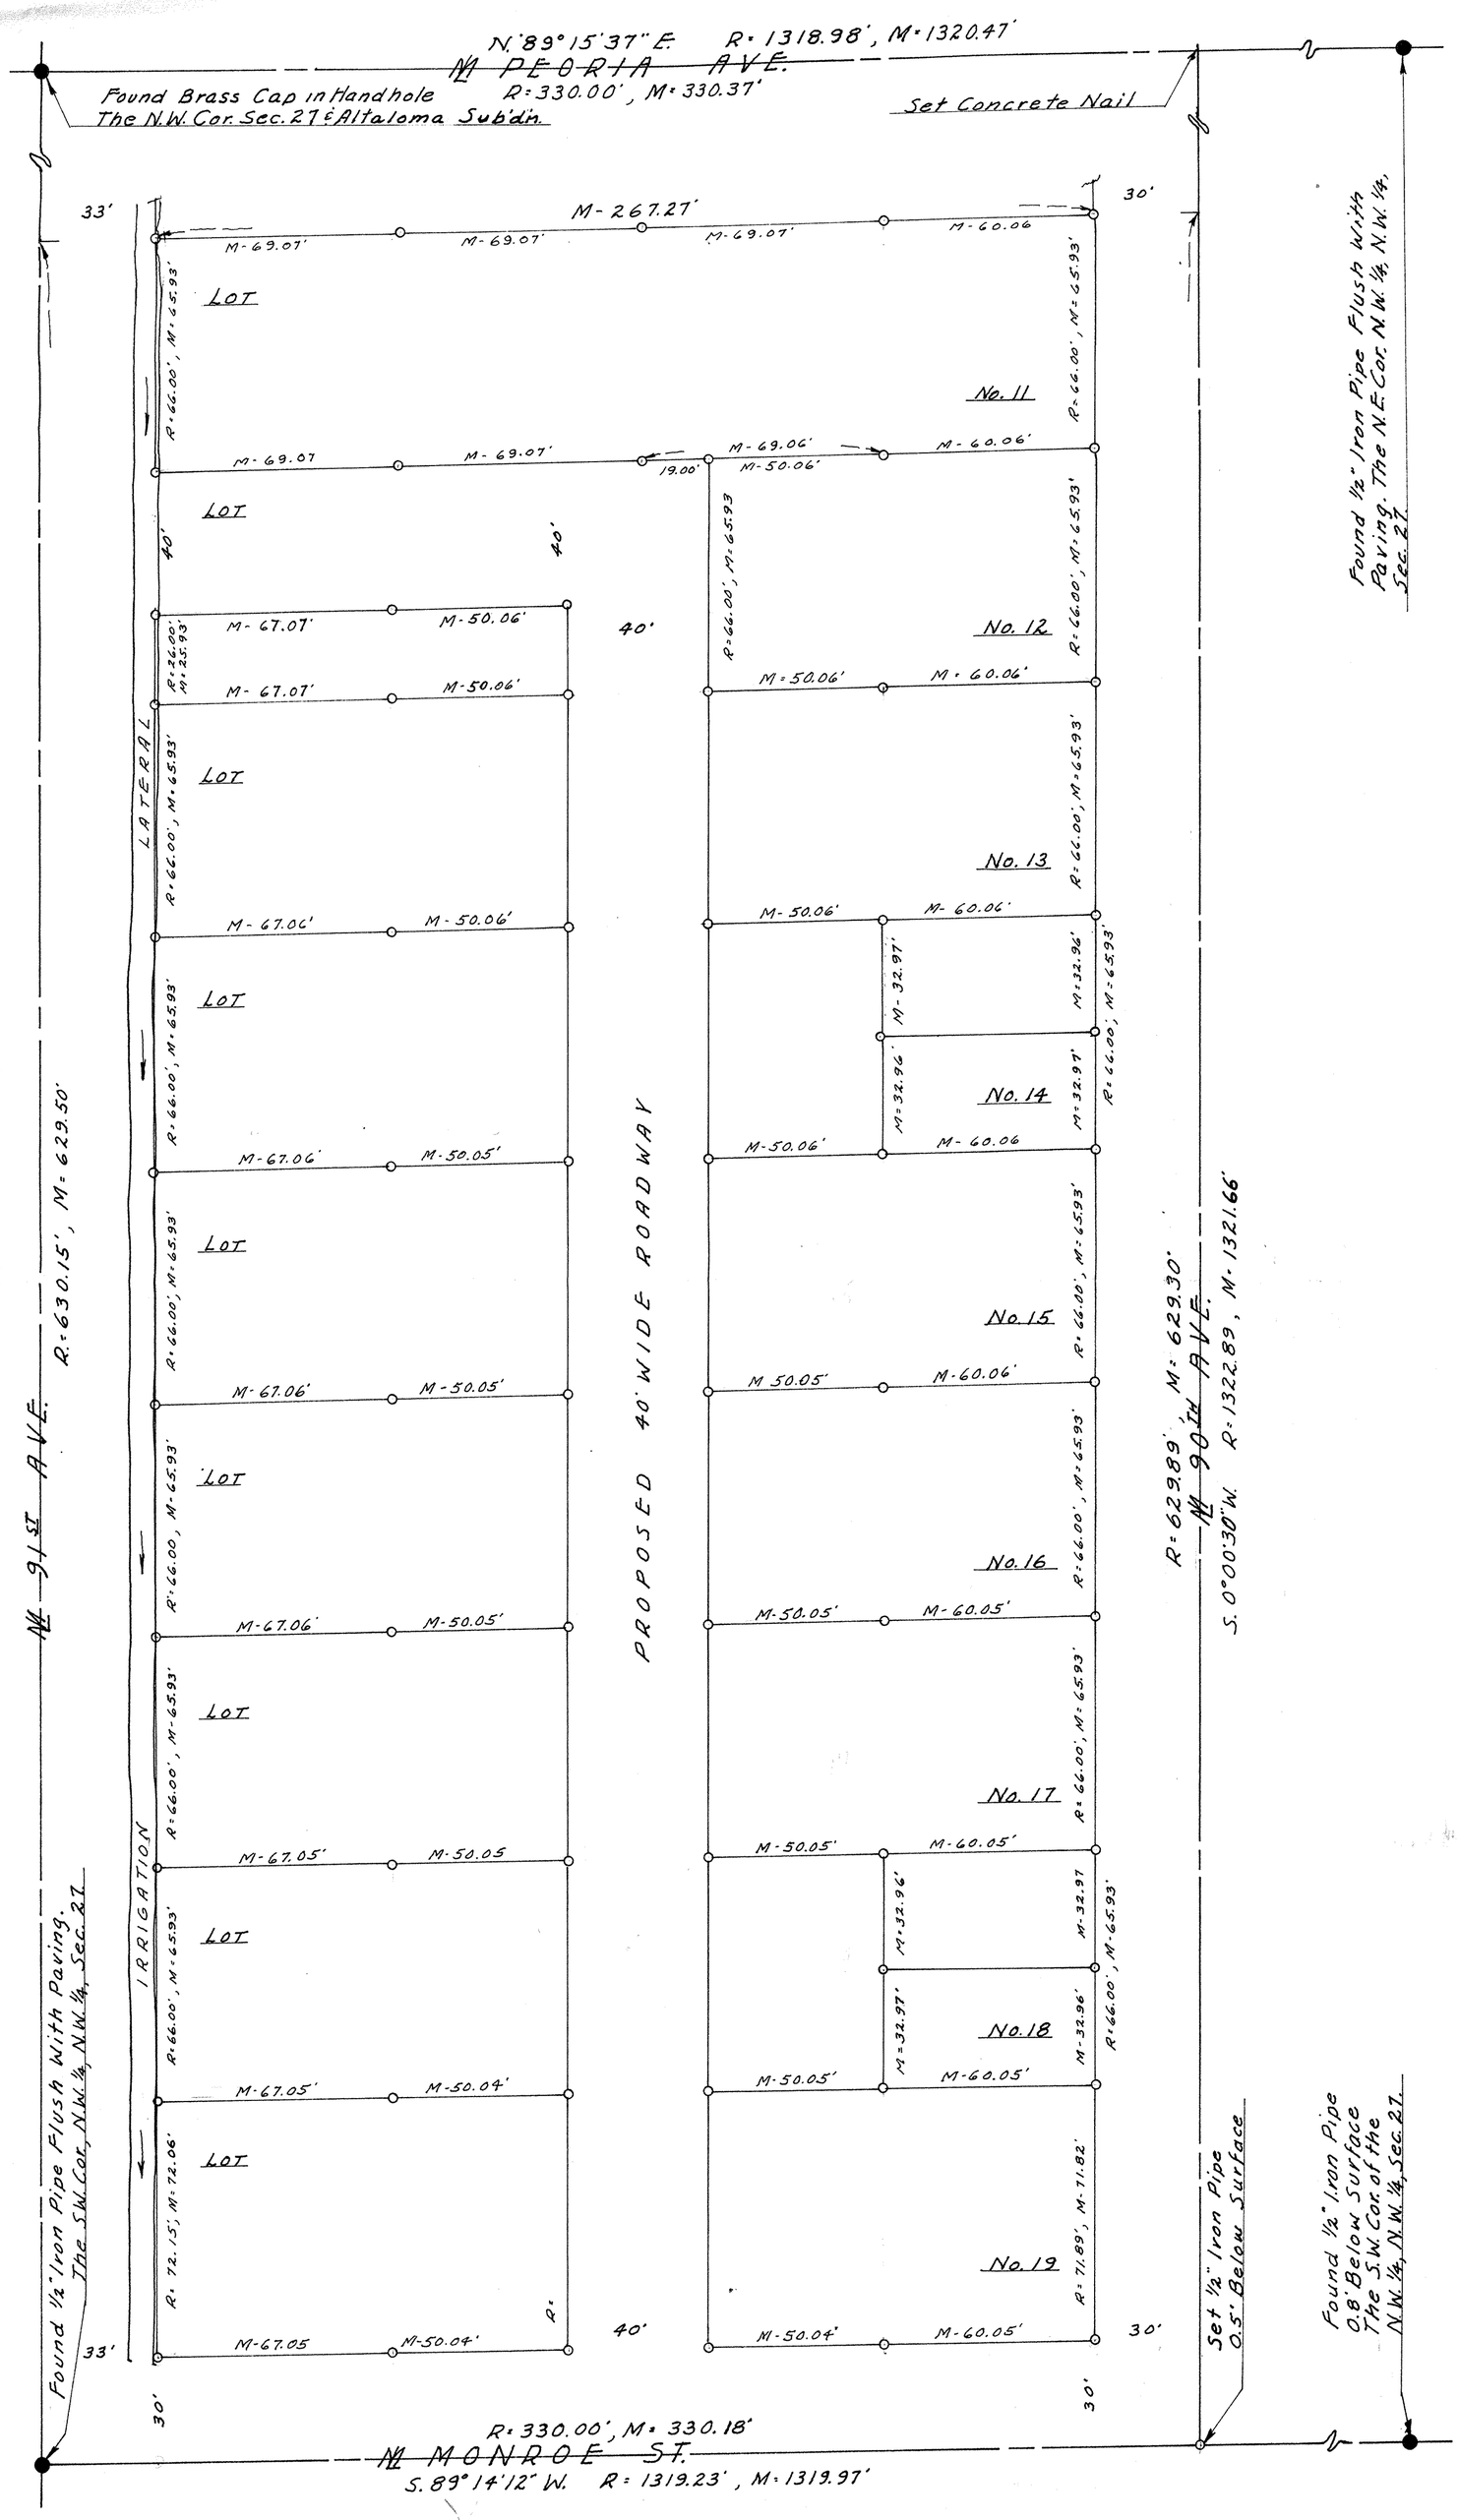

UNRECORDED
REPORT OF SURVEY
OF

LOTS No. 11 THROUGH No. 19, INCLUSIVE, OF ALTALOMA, A SUBDIVISION OF PART OF SEC. 27, T. 3 N., R. 1 E., G. & S. R. B. & M. AS SHOWN IN BOOK 5, MAPS, PAGE 19, MAR. CO. REC.

N

Scale 1" = 30'

FOR THE EXCLUSIVE USE OF

MR. HENRY SENSEMAN
100 S.E. GRAND AVE. PEORIA, ARIZONA

LEGEND
O = 1/2" Iron Pipe Set.
R = Data from Mar. Co. Rec.
M = Measured in the field or calc. from field "M".

NOTE: No existing easements or culture shown heron, Except the S.R.V.W.U.A. Irr. Lat. as shown.

This will certify that the Survey shown hereon was made by me on October 5th, 6th & 7th, 1964

Eugene V. Skelley, R.L.S.

REGISTERED LAND SURVEYOR
CERTIFICATE EXPIRES
EUGENE V. SKELLEY
DEC. 31, 1964
ARIZONA, U.S.A.

ARIZONA SURVEYING SERVICE
1114 N. 7th ST. PHOENIX ARIZONA
DRAWING No. L-64-387

DIN # 54773