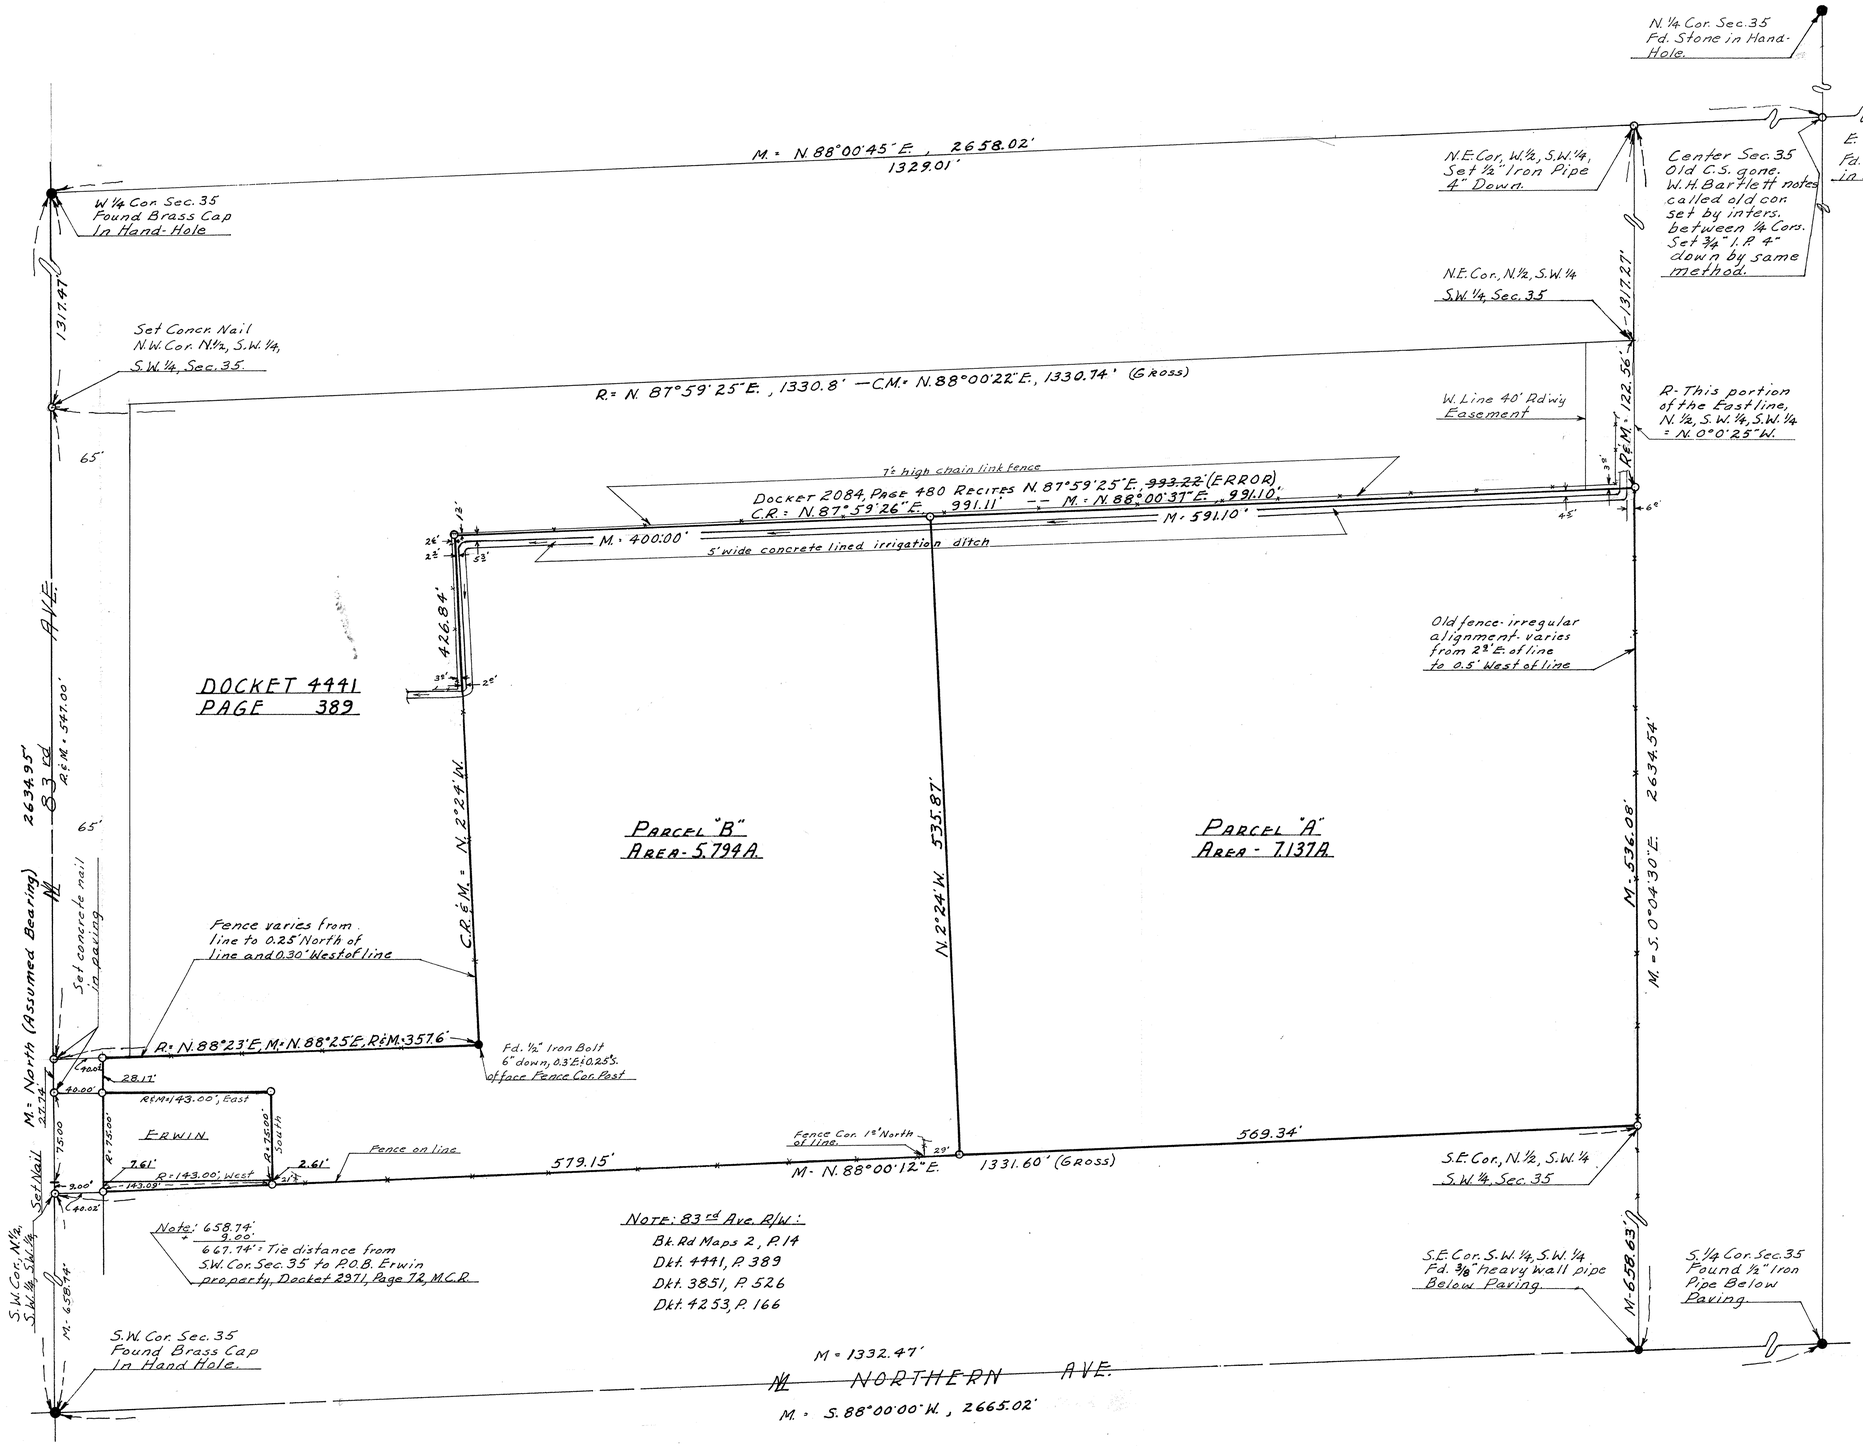

REPORT OF SURVEY

Of the N. ½, S.W. ¼, S.W. ¼, Sec. 35, T. 3 N., R. 1 E., G. & S.R.B. & M., EXCEPT those parcels described in Dkt. 4441, P. 389 & Dkt. 2971, P. 72, Mar. Co. Rec.

REGISTERED LAND SURVEYOR
CERTIFICATE EXPIRES DEC. 31, 1964
EUGENE V. SHELLEY
ARIZONA, U.S.A.

LEGEND:
O ½" Iron pipe set, except where otherwise noted hereon.
R. = Data from Mar. Co. Rec.
C.R. = Calculated from R.
M = Measured in Field.
C.M. = Calculated from M.
Note: No other existing improvements are shown hereon.

This will certify that the survey shown hereon was made by me during the month of June, 1964.

Eugene V. Shelley

FOR

PETER S. BROOKER, ET AL.
1833 W. ELM — PHOENIX, ARIZONA

BY

ARIZONA SURVEYING SERVICE
1114 N. 7th ST. — PHOENIX, ARIZONA

DRAWING No. L-64-368.

DIN# 54774