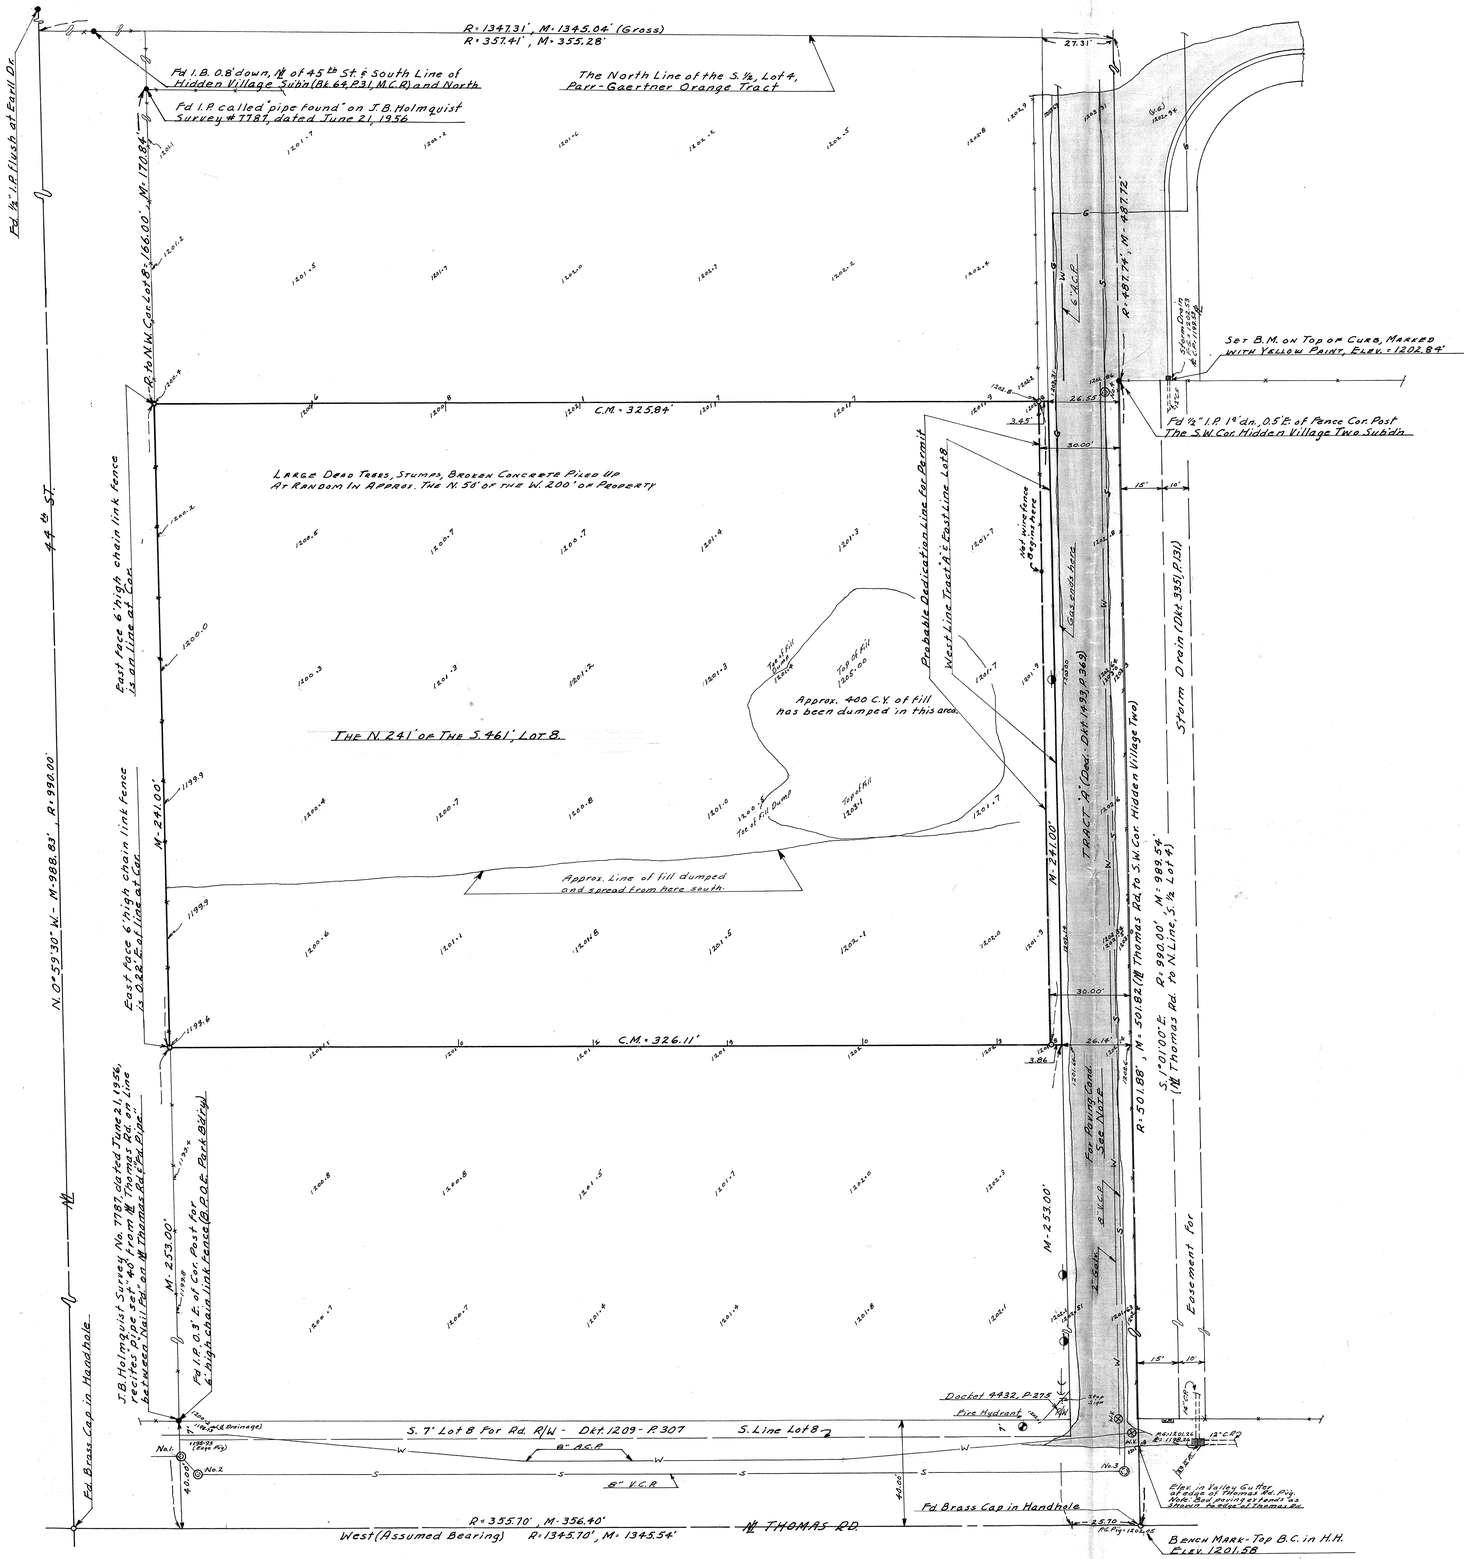

REPORT OF SURVEY
FOR
MR. A. DI MONTE, CONTR.

5055 S. LAMON AVE. — CHICAGO, ILLINOIS

OF THE NORTH 241.00' OF THE SOUTH 461.00' OF LOT 8, PARR & GAERTNER ORANGE TRACT AS SHOWN IN BOOK 3 OF MAPS, PAGE 47, MARICOPA COUNTY, ARIZONA, RECORDS.

N

Scale 1" = 20'

LEGEND:
O = ½" Iron pipe set.
R = Distances from Maricopa Co. Records.
M = Field measurements this survey, C.M. = Calculated from Field M.
● = Tel. & Power Poles.
1205.8' = Sea level datum Elev. on Natural Ground.
1208.31' = " " " " " " Paving or Structure.

Note: All existing paving located west of the ℄ of 46th St. is old penetration paving, badly broken and not a traffic surface. (Very little, if any, A.B.C. under it.)

Note: No other existing improvements or utilities in Thomas Rd. R/W are shown hereon.

This will certify that the survey shown hereon was made by me August 8th, 1964 to August 14th, 1964.

Eugene V. Shelley, L.S.

REGISTERED LAND SURVEYOR — EUGENE V. SHELLEY — CERTIFICATE NO. 9-L — ARIZONA, U.S.A.

SEWER LINE DATA:
M.H. No. 1 - Cy. Phx Elev. Ring = 1198.7', Æ = 1192.23'
" " No. 2 - " " " Ring = 1198.7', Æ = 1192.31'
" " No. 3 - " " " Ring = 1200.9' Æ = 1193.29', M = Ring = 1201.57', Æ = 1193.61'
" " No. 4 - " " " Ring = 1204.1' Æ = 1194.71', M = Ring = 1202.91', Æ = 1194.66'

ARIZONA SURVEYING SERVICE
1114 N. 7th ST. PHOENIX ARIZONA
DRAWING No. LE-64-377

DIN # 54778