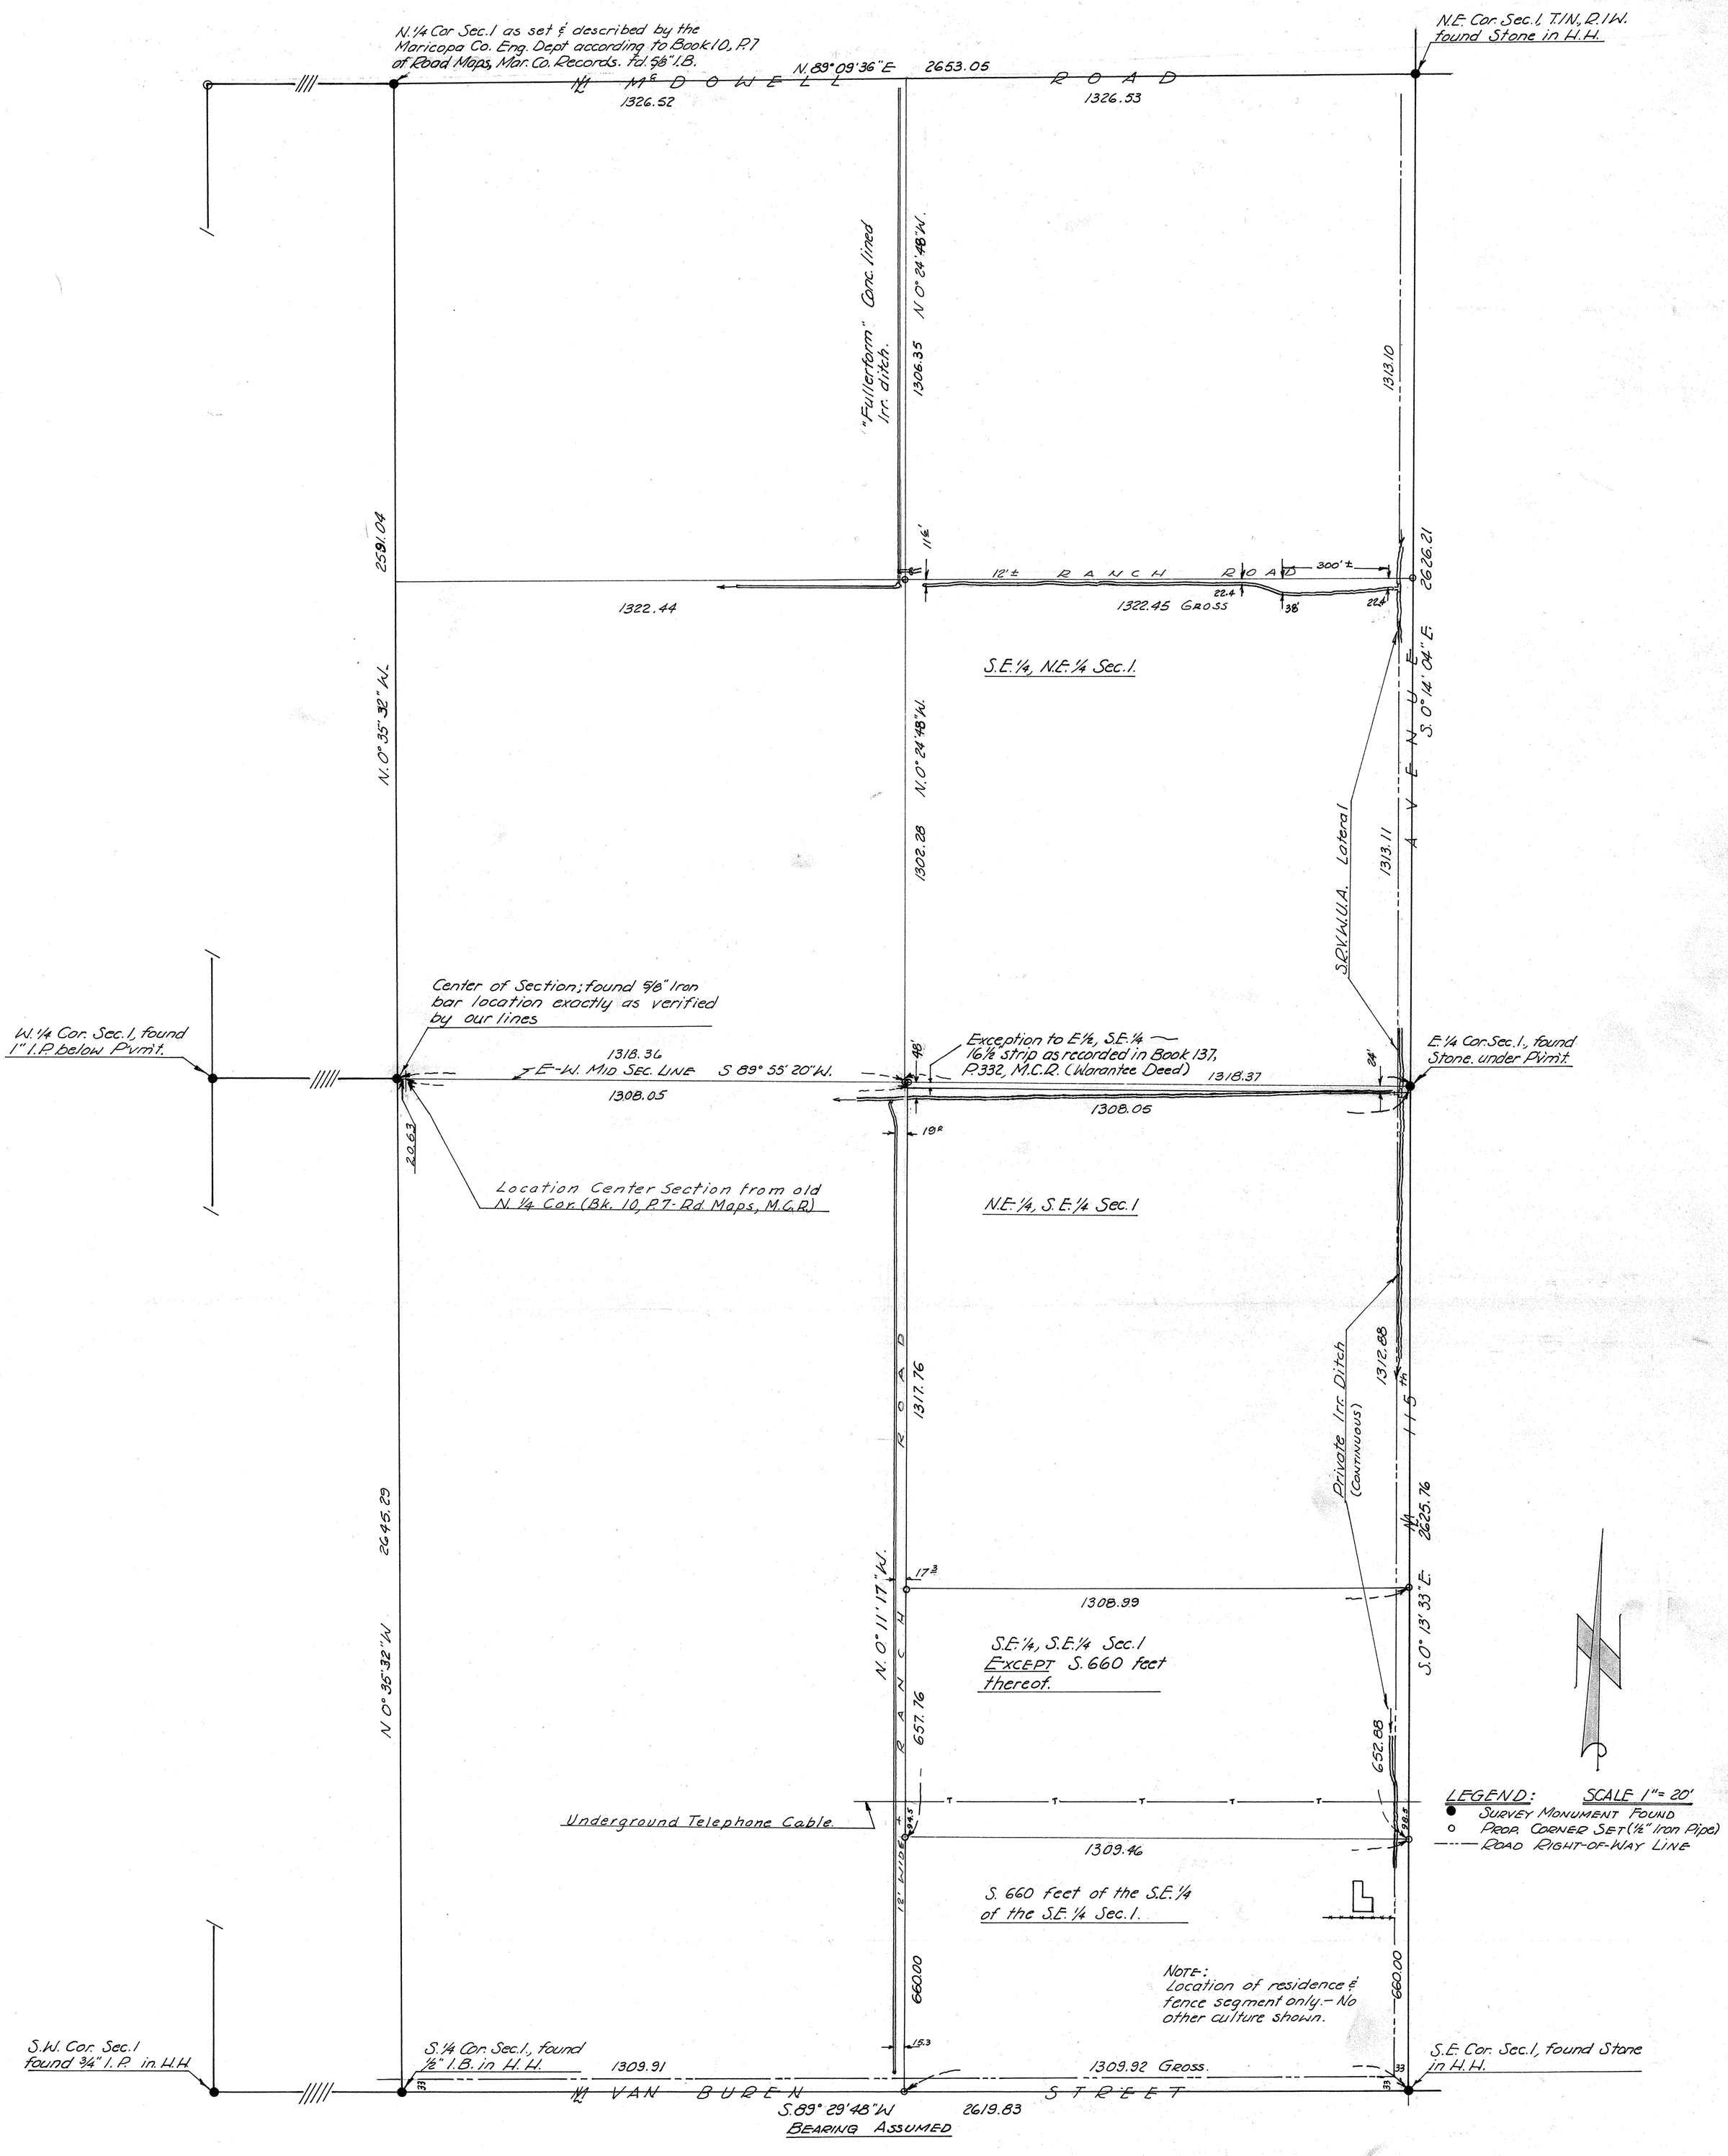

This is to certify that the survey of the premises hereon shown was made by me during the months of March, April & May, 1963

Eugene V. Shelley

REGISTERED LAND SURVEYOR
CERTIFICATE EXPIRES
EUGENE V. SHELLEY
DEC. 31, 1963
ARIZONA, U.S.A.

REPORT OF SURVEY

Of the S.E.1/4 of the N.E.1/4 & of the E.1/2 of the S.E.1/4 of Sec.1, T1N, R1W., G&S.R.B&M., Maricopa Co., Arizona.

For: Mr. Ray Adair
5749 W. Glendale Avenue
Glendale, Arizona.
&
Mr. J.N. Mullins
Tolleson, Arizona.

DIN # 54784

BY: ARIZONA SURVEYING SERVICE

PROJECT L-63-312