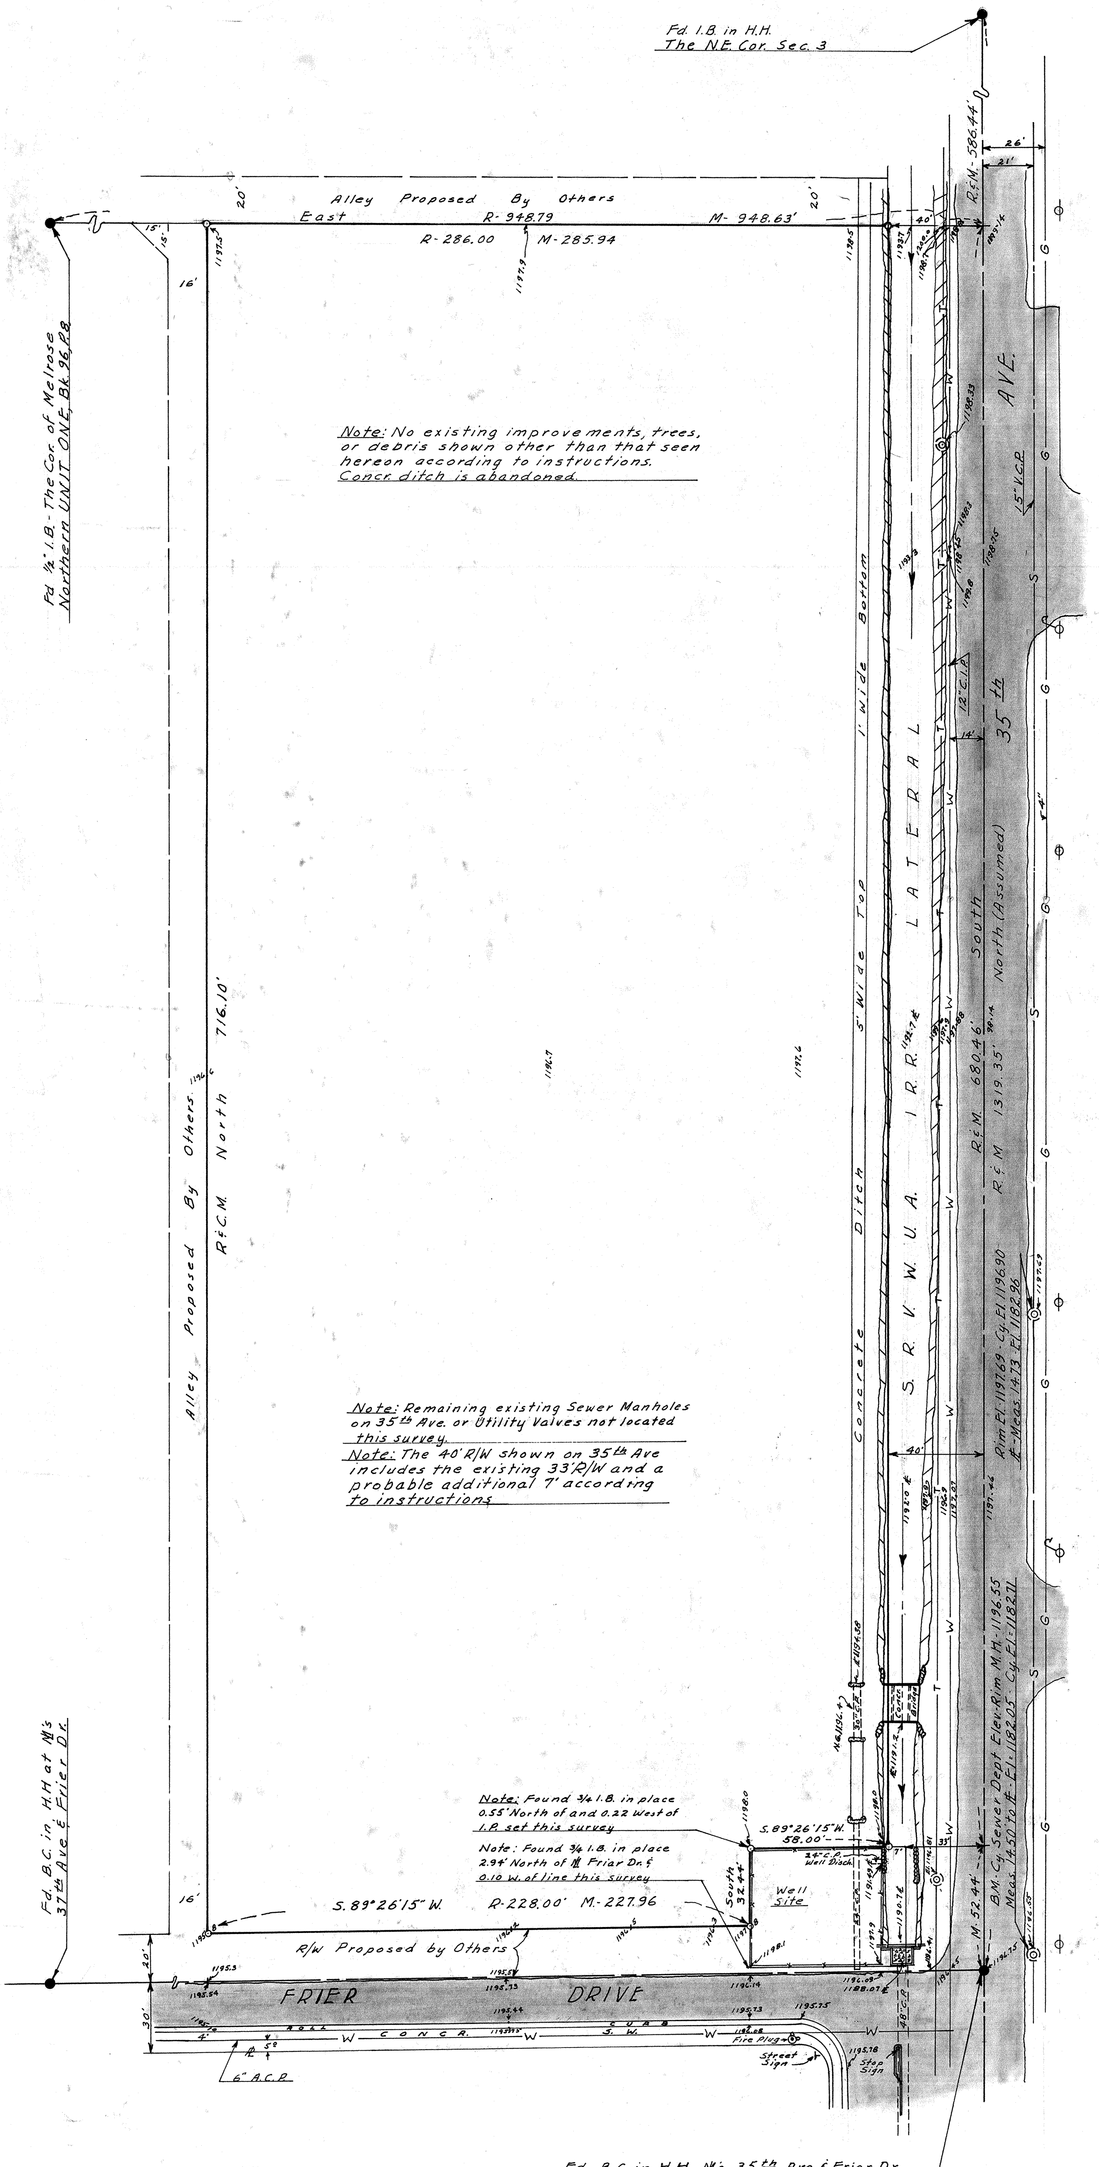

REPORT OF SURVEY FOR THE PRESBYTERY OF PHOENIX

Of the boundaries & topography of that part of the N.E. ¼ of Sec. 3, T2N., R2E., G&S.R. B&M., as described in Dkt. 4750, p. 367 of the Maricopa County, Arizona records.

N

LEGEND

- ● Survey Monument found.
- ○ Property Cor. set.
- M. Field Measurement.
- R. Record Distance.
- C.M. Calc. from field Measurements.

This is to certify that the survey of the premises here shown was made by me during the month of December 1963.

Eugene B. Skelley

EUGENE B. SKELLEY
DEC. 31, 1963
ARIZONA, U.S.A.

PROJECT No. L63-338 SCALE 1" = 30'

ARIZONA SURVEYING SERVICE
2802 W. SOLANO DR. N., PHOENIX, ARIZONA.

DIN# 54785