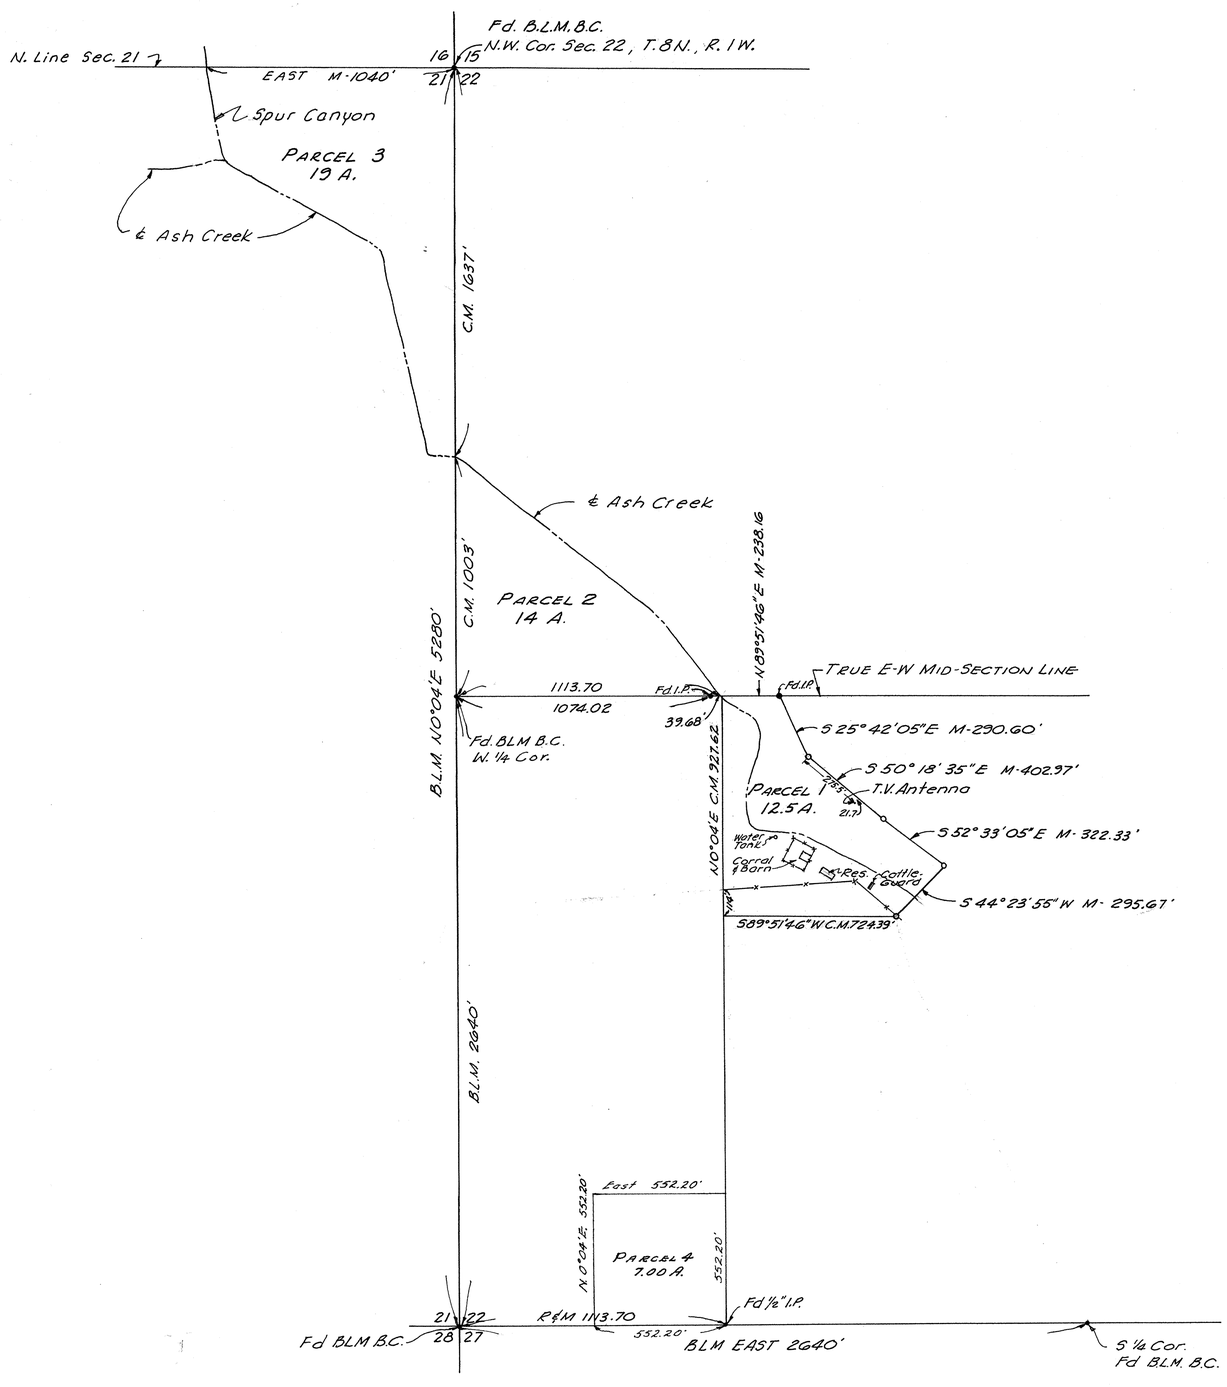

REPORT OF SURVEY
FOR
MR. & MRS. LAWTON H. CHAMPIE
MORRISTOWN, ARIZONA

OF

PARCELS OF LAND LYING IN THE NE1/4, SEC.21 AND THE W1/2, SEC.22, ALL IN T.8 N., R.1 W., G.& S.R.B.& M., YAVAPAI CO., ARIZ. AS SHOWN HEREON.

N

Scale: 1"=300'

o - 1/2" Iron Pipe Set
● - Mon. Fd. as Noted
M - Measured In Field
CM - Calculated Measured
R - Yavapai County Records
BLM - U.S Bureau of Land Management Records

NOTE: The portion of Ash Creek lying in the N.E. 1/4 Sec.22 and the N.W 1/4 Sec.22 is located from a control line triangulated from measured distance shown along the East-West Mid-line of Sec.22 for the purpose of determining areas of Parcel No. 2 and Parcel No. 3. Legal descriptions of these Parcels will refer to the natural boundary of the center line of Ash Creek.

This will certify that the survey shown hereon was made by me during the month of July, 1968.

Eugene V. [illegible]

REGISTERED LAND SURVEYOR
CERTIFICATE NO. 1681
EUGENE V.
ARIZONA, U.S.A.

DIN# 54786

ARIZONA SURVEYING SERVICE
2802 W. SOLANO DR. N., PHOENIX, ARIZONA
DRAWING NO. L-68-514