REPORT OF SURVEY
FOR
MR. FRANCIS TURNER

P.O. Bx. 1, PEORIA, ARIZONA

OF

THE JAMES SALIBRA PROPERTY LOCATED IN THE TOWN OF EL MIRAGE, ARIZONA AND DESCRIBED IN DOCKET 1466, PAGE 158 & DOCKET 1148, PAGE 80, M.C.R. AS THE N. ½, N.E. ¼, N.E. ¼, N.W. ¼, N.E. ¼, SEC. 13, T. 3 N., R. 1 W., G. & S.R. B. & M. MARICOPA CO., ARIZONA., EXCEPT THE E. 115.00' & N. 33.00' THEREOF.

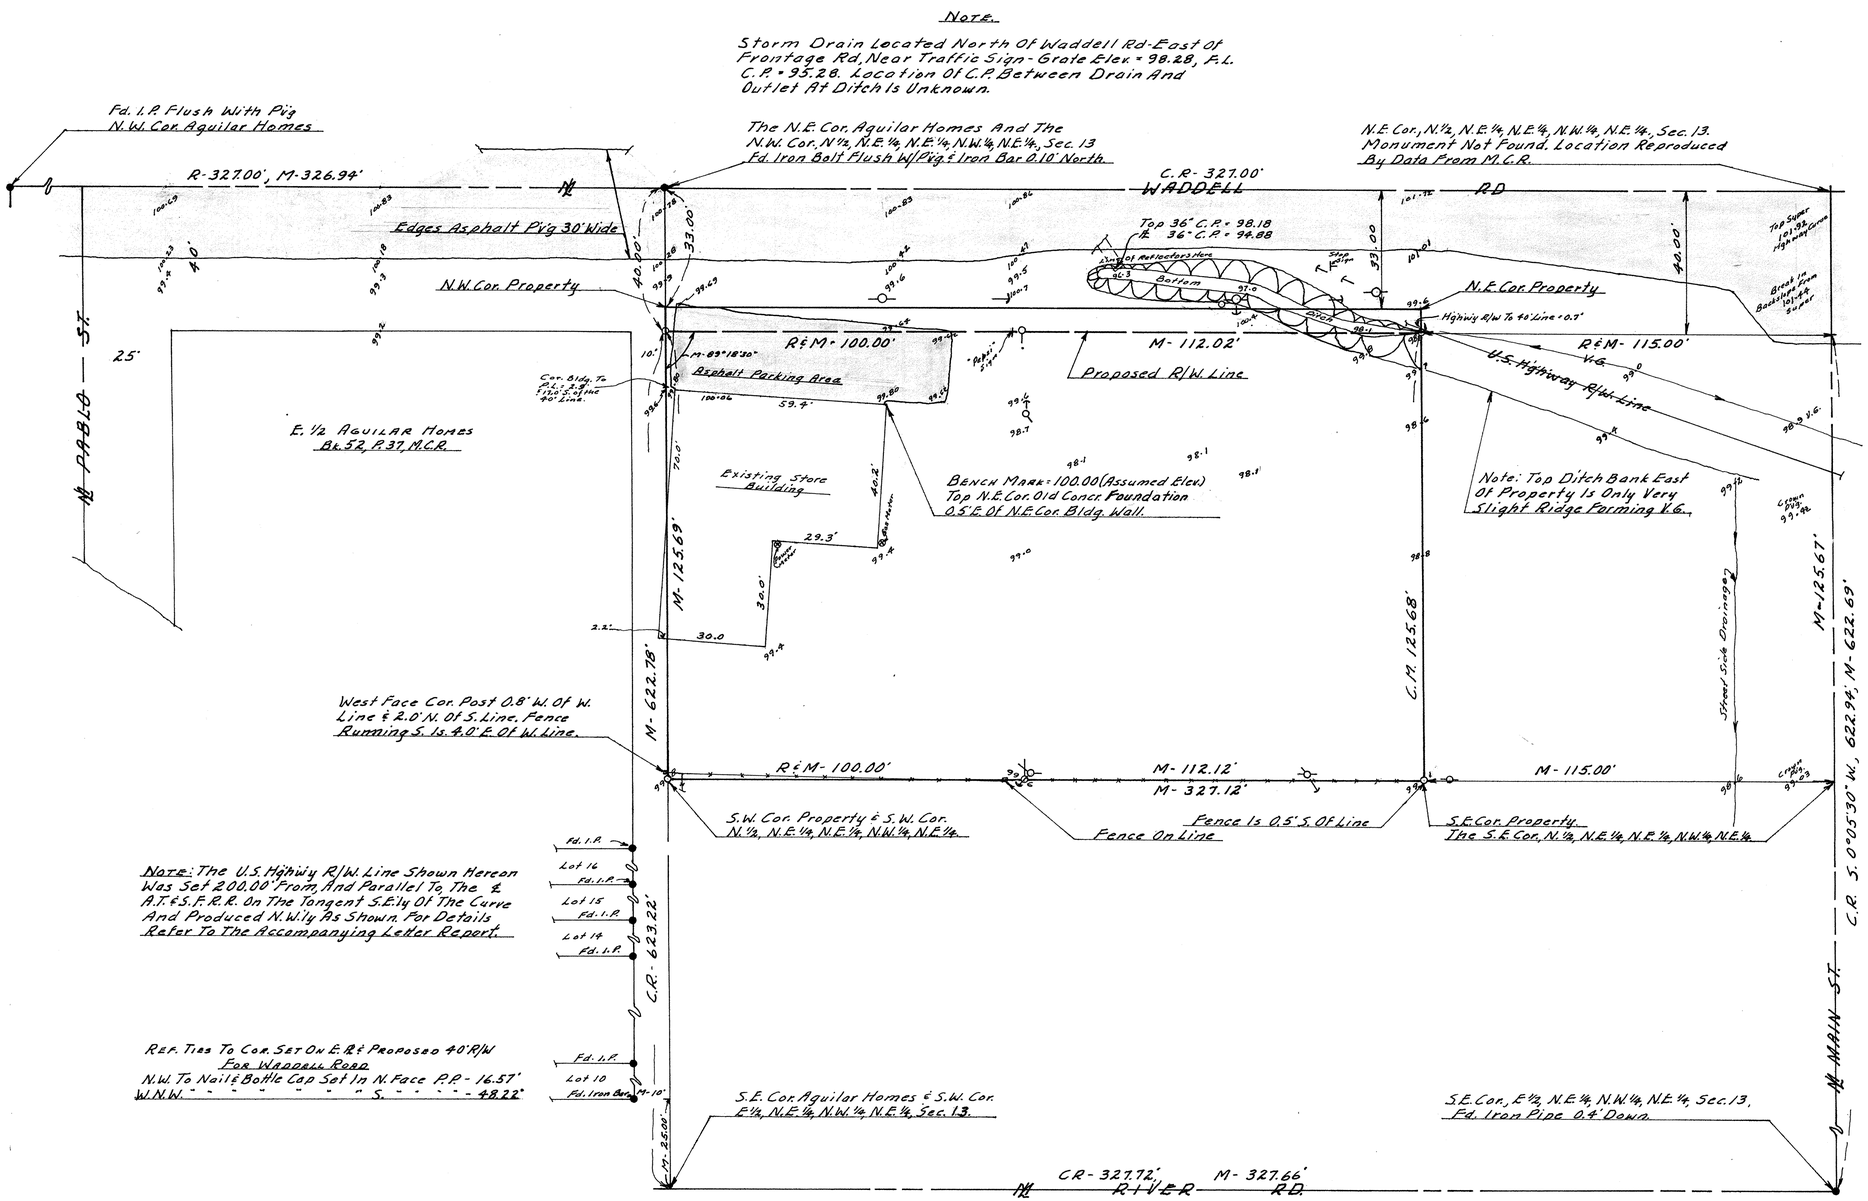

N

Scale, 1" = 20'

LEGEND

- o ½ dia. Iron Pipe Set, Tagged L.S. 1681
- R - Data From Maricopa County Records.
- C.R. - Calculated From R.
- M - Measured In Field.
- C.M. - Calculated From M.
- Utility Service Poles
- Power & Telephon Line Poles
- → Anchors For Pole Guys.

This will certify that the field work shown hereon was done by me Feb. 5, 1968.

Eugene V. Skelley

REGISTERED LAND SURVEYOR 1681 EUGENE V. SKELLEY Date Signed 3/10/68 ARIZONA, U.S.A.

DIN #54787

Bob Stroud & Tenant
Lot 4 Block 1

ARIZONA SURVEYING SERVICE

2802 W. SOLANO DR., NORTH PHOENIX, ARIZONA

DRAWING No. - L-68-504

SHEET 1 of 2