REPORT OF SURVEY
FOR
PIERCE NATIONAL LIFE INSURANCE COMPANY
LOS ANGELES, CALIFORNIA

OF

THE PROPERTY DESCRIBED IN DOCKET 6013, PAGE 587, MARICOPA CO. RECORDS, MARICOPA CO., ARIZ.

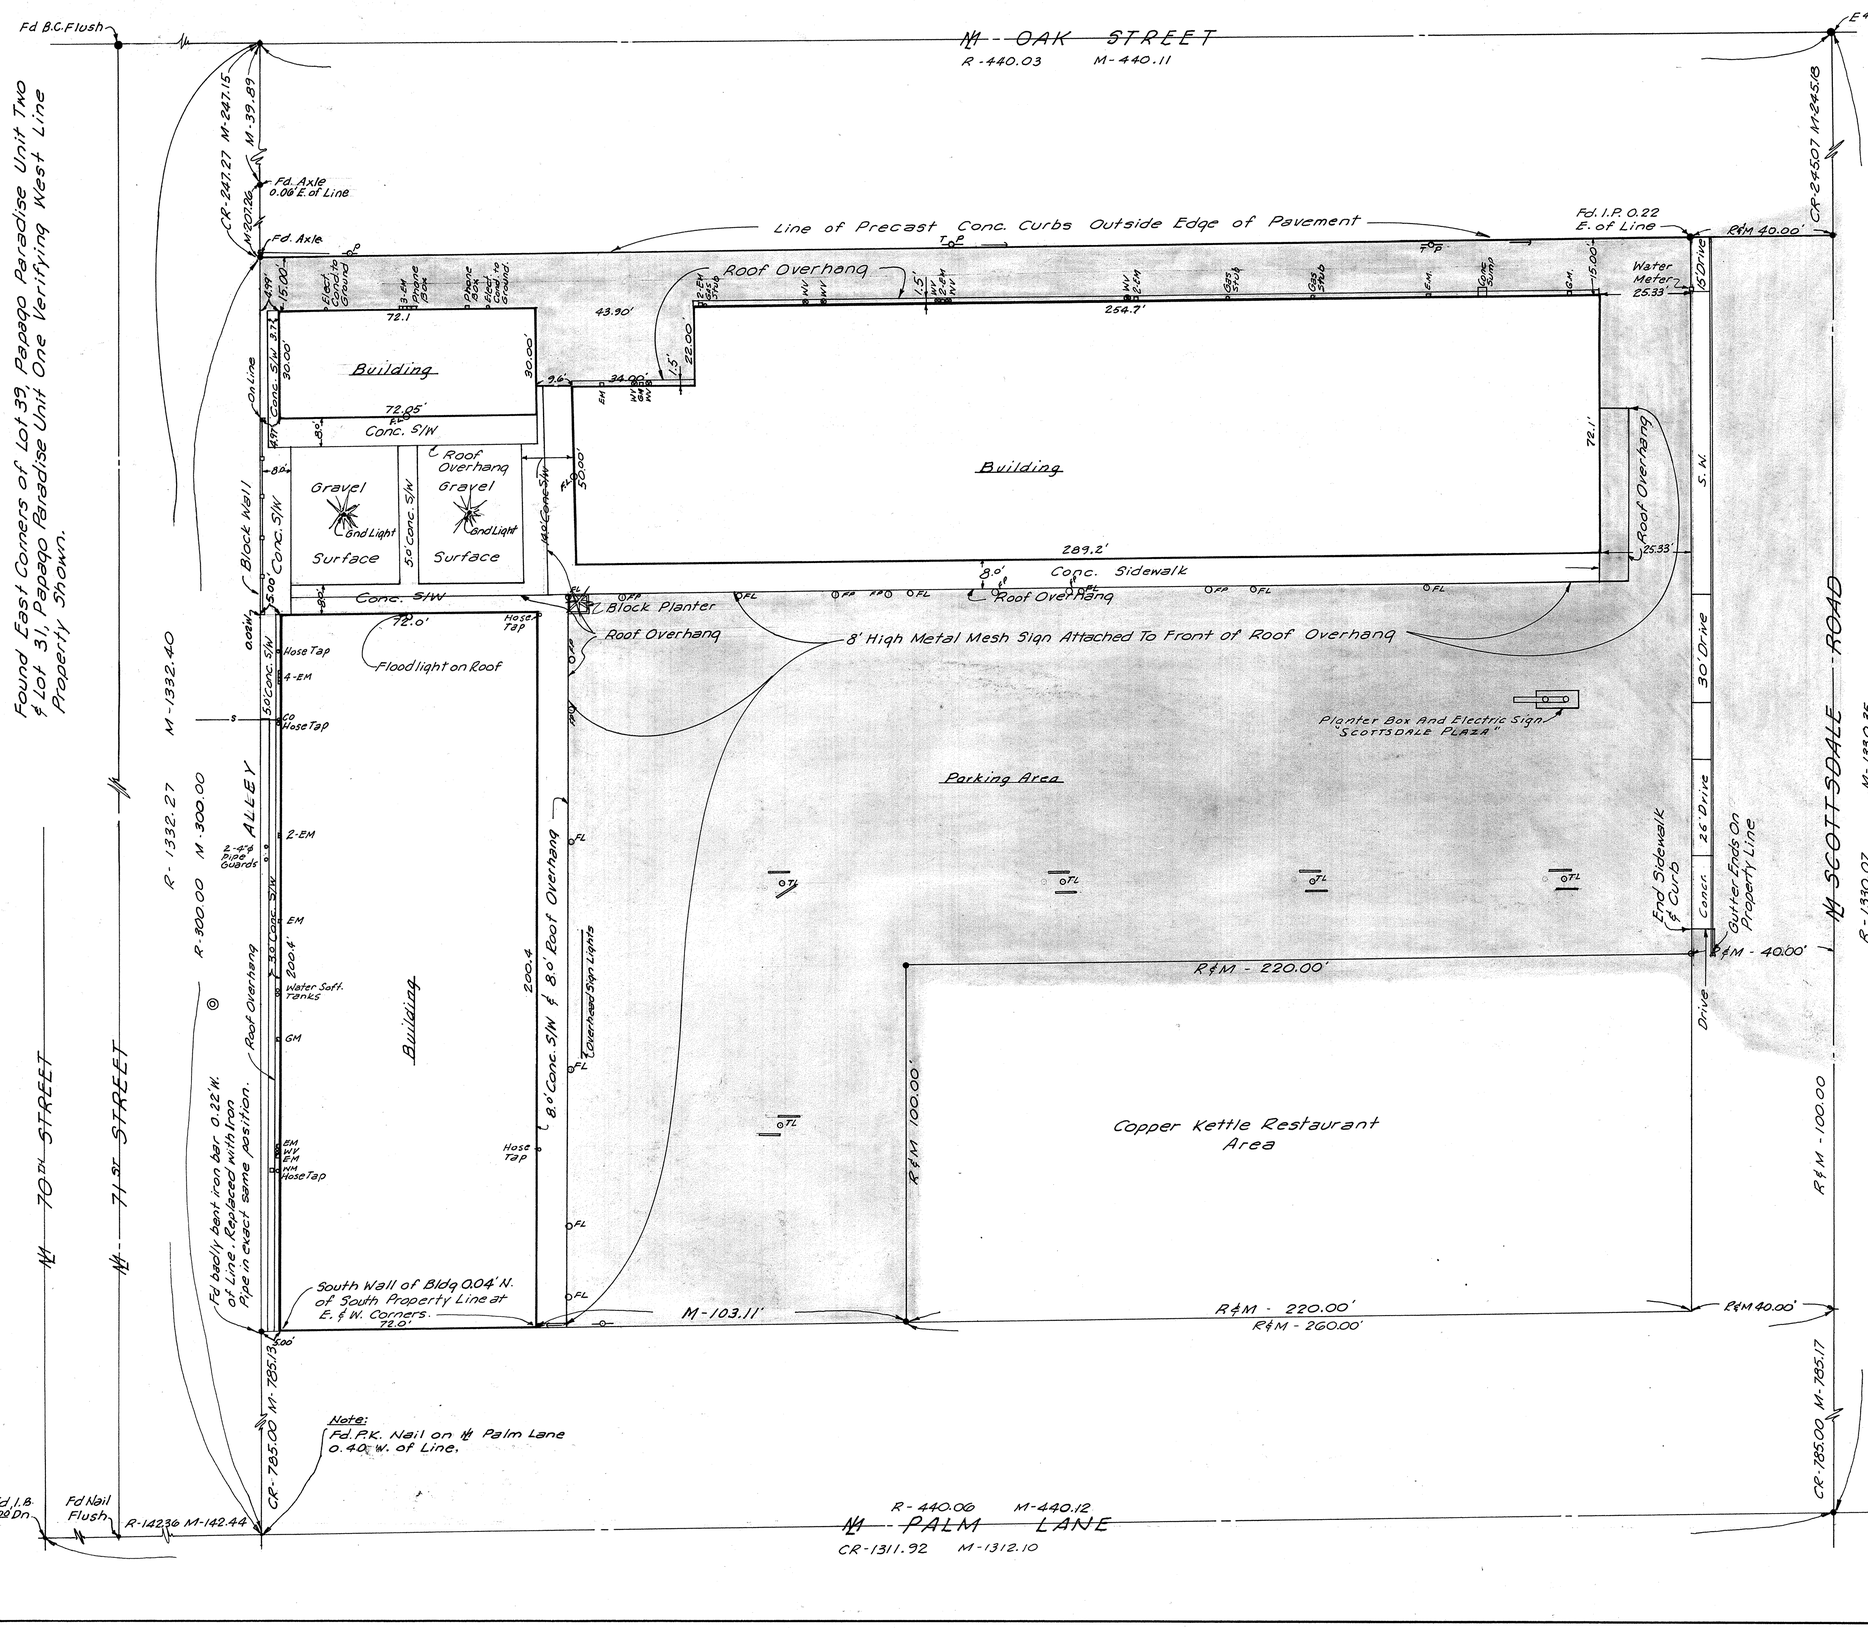

Scale: 1" = 20'

LEGEND

- ● - Fd. Iron Pipe flush unless otherwise noted.
- ○ - Set ½" Iron Pipe
- R - Data from Maricopa County Records.
- CR - Calculated from R
- M - Measured Distance
- ℄ - Monument Line
- WV - Water Valve
- CO - Sewer Cleanout
- TL - Flourescent Tube Light
- ◎ - San. Sewer Manhole
- P - Power Pole
- EM - Electric Meter
- GM - Gas Meter
- T - Telephone Pole
- —S— Sanitary Sewer
- ═══ - Precast Concrete Curb, 6'0" Long, 6" High, 6" Wide
- BC - Brass Cap
- FL - Floodlight (3 Lights Each Unit)
- Asphaltic Concrete Pavement
- FP Covered Flag Pole Sockets In Paving.

This will certify that the Survey shown hereon was made under my direction during the month of December, 1968.

Eugene V. Skelley

REGISTERED LAND SURVEYOR 1081 EUGENE V. SKELLEY Date Signed 12-16-68 ARIZONA, U.S.A.

Note:
No underground utilities shown hereon except where indicated by surface fixtures.

DIN# 54788

ARIZONA SURVEYING SERVICE
2802 W. SOLANO DR. N., PHOENIX, ARIZONA

DRAWING No. L-68-11537