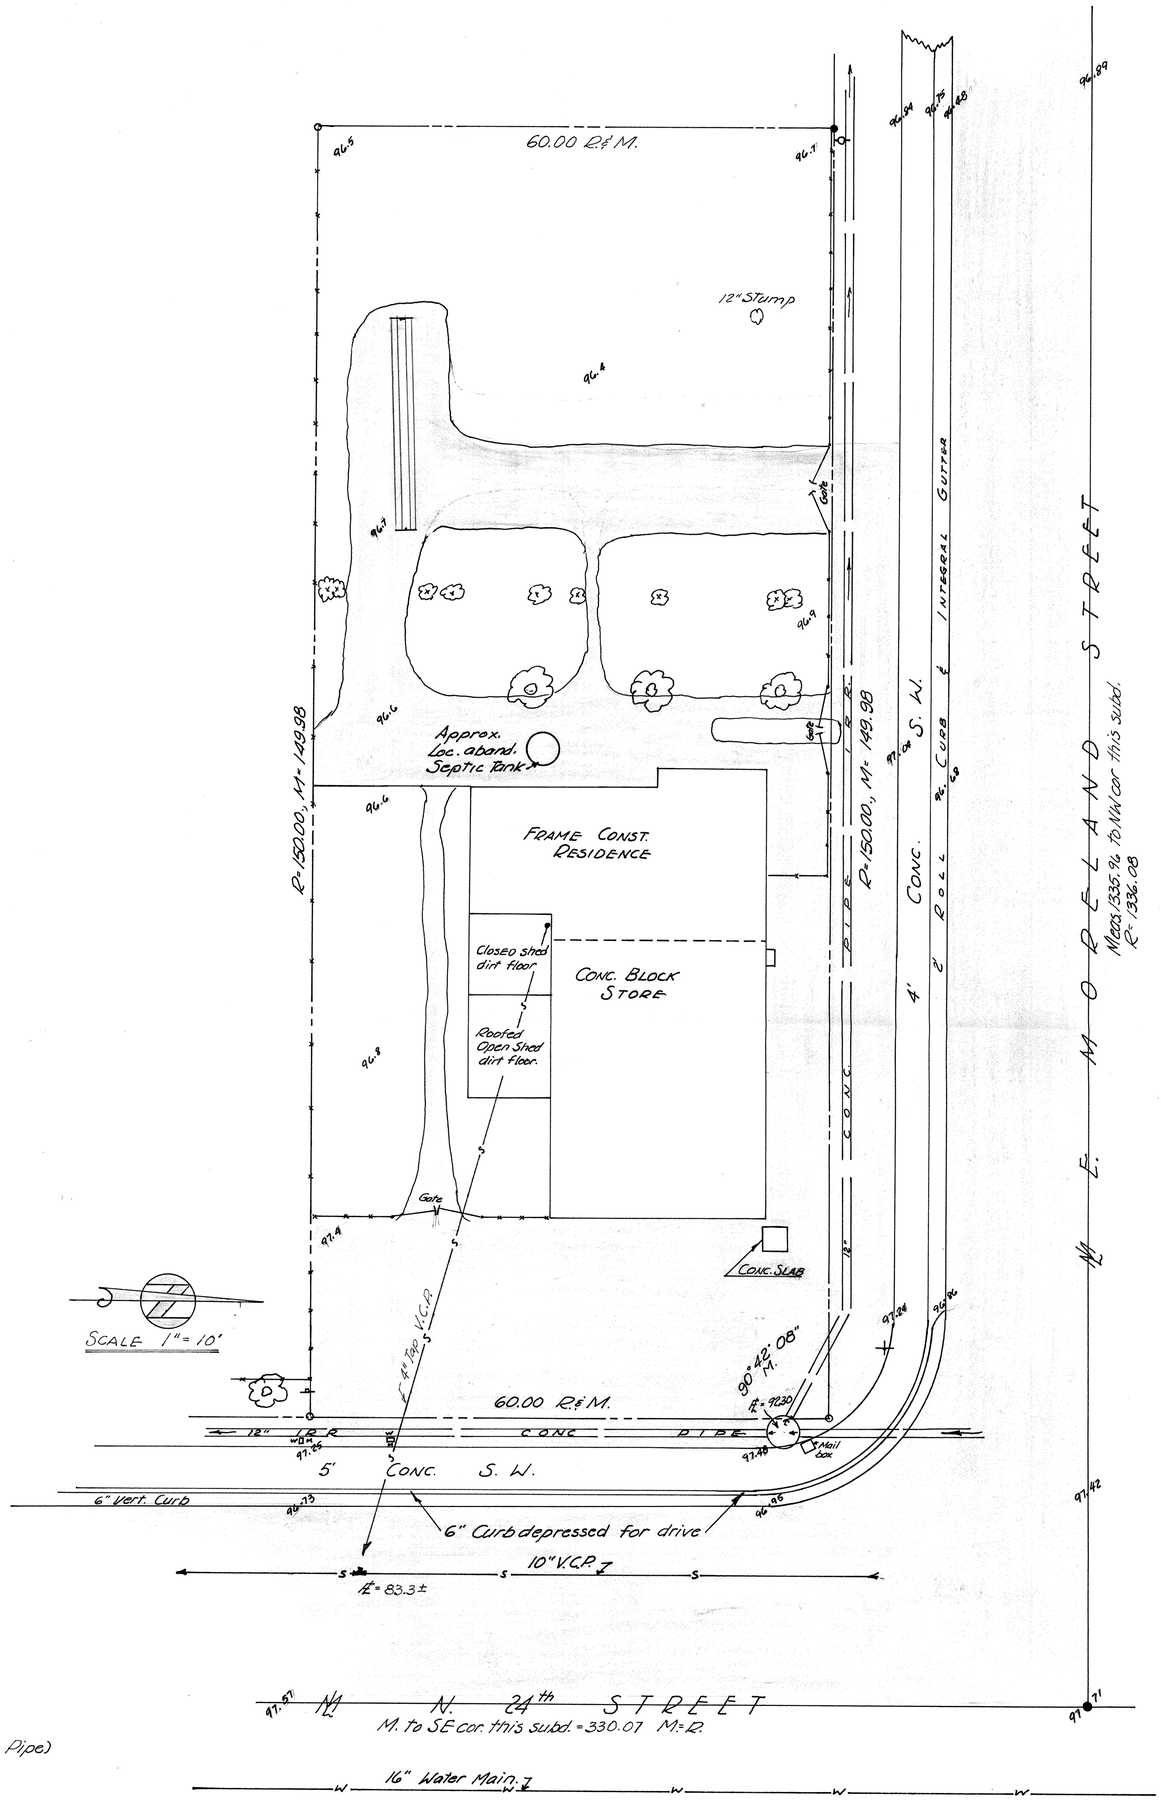

LEGEND

- Water Meter.
- Oleander bush.
- Tree.
- Asphalt Paving.
- Clothes line Pole.
- Telephone Pole.
- Street Sign.
- Lot Cor. found.
- Lot Cor Set. (1½" Iron Pipe)
- R. Record dimension.
- M. Field measurement.
- Fence.

This is to certify that the survey of the premises here shown was made by me during the month of September, 1963

Howard L. Meredith

REGISTERED LAND SURVEYOR HOWARD L. MEREDITH DEC. 31, 1963 ARIZONA U.S.A.

REPORT OF SURVEY

Of Lot 24 of CHILDRESS PLACE, a subdivision as recorded in Book 14, Page 25 of the Maricopa County, Arizona Records. and of the existing bldgs & improvements thereon.

FOR: EMPIRE REALTY
4800 N. Central Ave
Phoenix, Arizona.

PROJECT 63-327 A

ARIZONA SURVEYING SERVICE
2802 W. SOLANO DR. N. PHOENIX, ARIZONA.

DIN # 54805