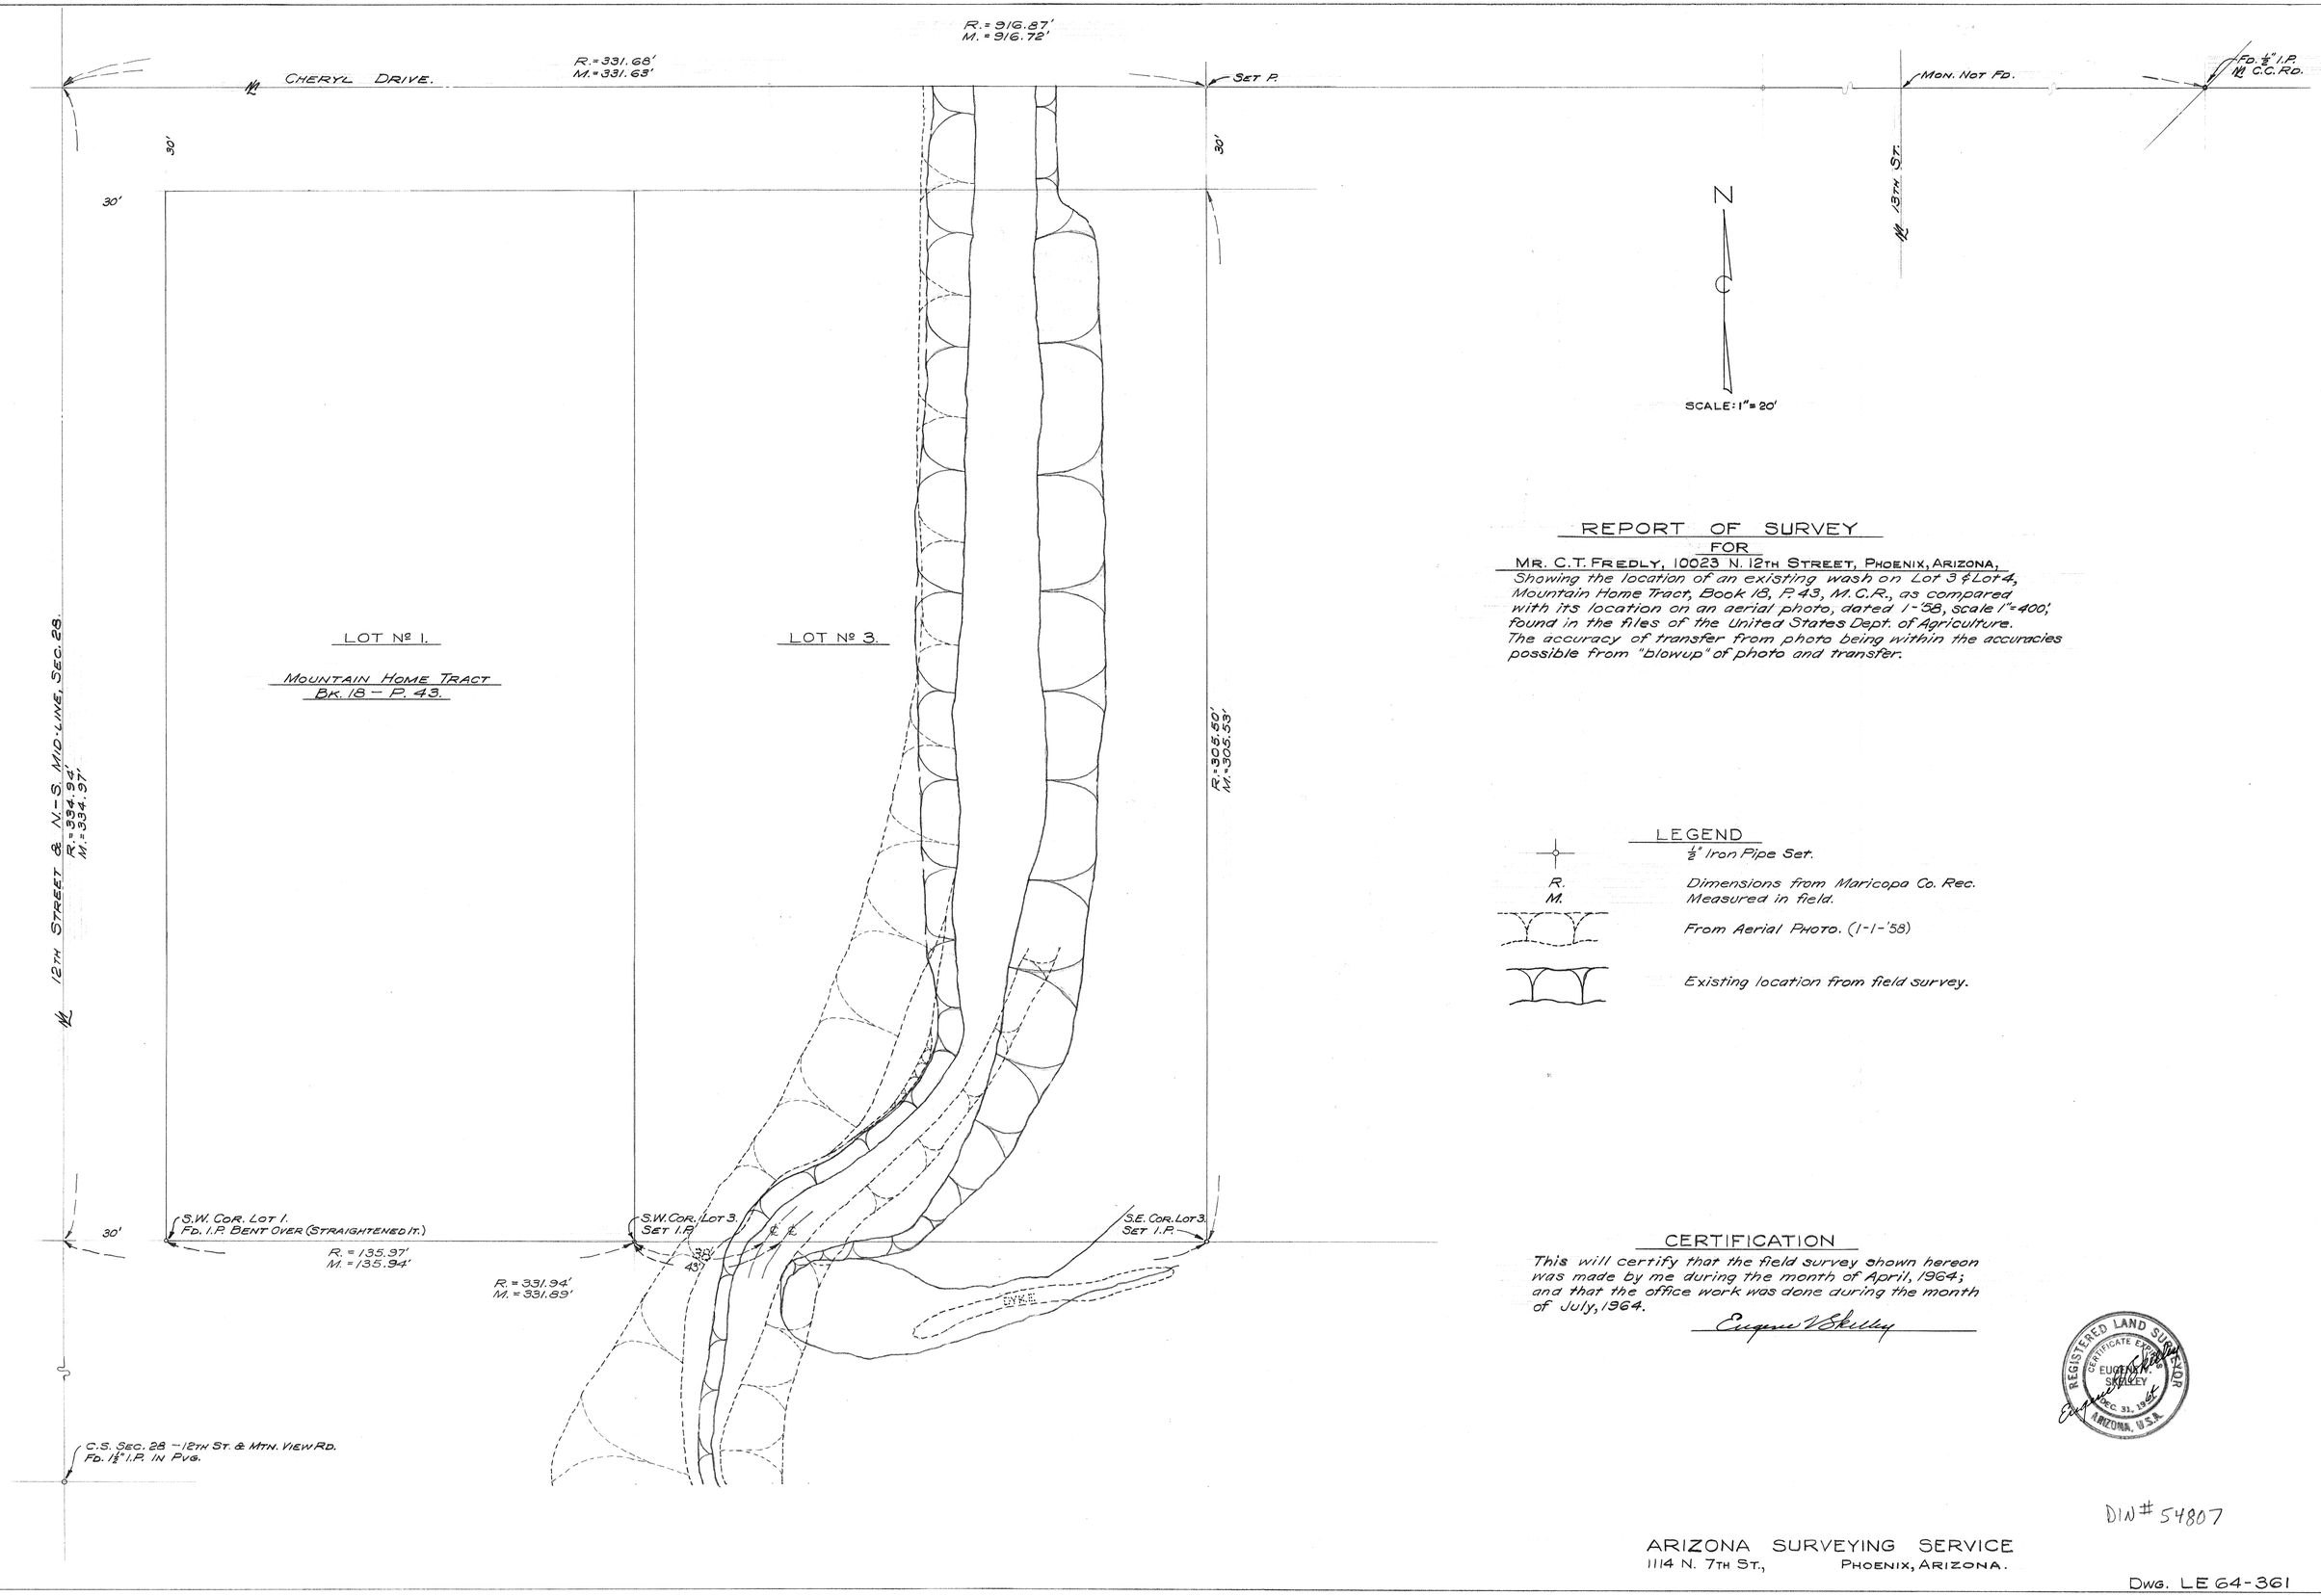

REPORT OF SURVEY

FOR

MR. C.T. FREDLY, 10023 N. 12TH STREET, PHOENIX, ARIZONA,

Showing the location of an existing wash on Lot 3 & Lot 4, Mountain Home Tract, Book 18, P. 43, M.C.R., as compared with its location on an aerial photo, dated 1-'58, scale 1" = 400', found in the files of the United States Dept. of Agriculture. The accuracy of transfer from photo being within the accuracies possible from "blowup" of photo and transfer.

LEGEND

½" Iron Pipe Set.

R. — Dimensions from Maricopa Co. Rec.
M. — Measured in field.

From Aerial Photo. (1-1-'58)

Existing location from field survey.

CERTIFICATION

This will certify that the field survey shown hereon was made by me during the month of April, 1964; and that the office work was done during the month of July, 1964.

Eugene V. Skilley

REGISTERED LAND SURVEYOR
CERTIFICATE EXPIRES
EUGENE V. SKILLEY
DEC. 31, 1964
ARIZONA, U.S.A.

DIN # 54807

ARIZONA SURVEYING SERVICE
1114 N. 7TH ST., PHOENIX, ARIZONA.

DWG. LE 64-361