REPORT OF SURVEY

OF PORTIONS OF SECTION 28, T.1N., R.1W., G.&S.R.B.&M.

PREPARED FOR

MR. EARLE RAYNER

RT. 1, BOX 21, GOODYEAR, ARIZONA

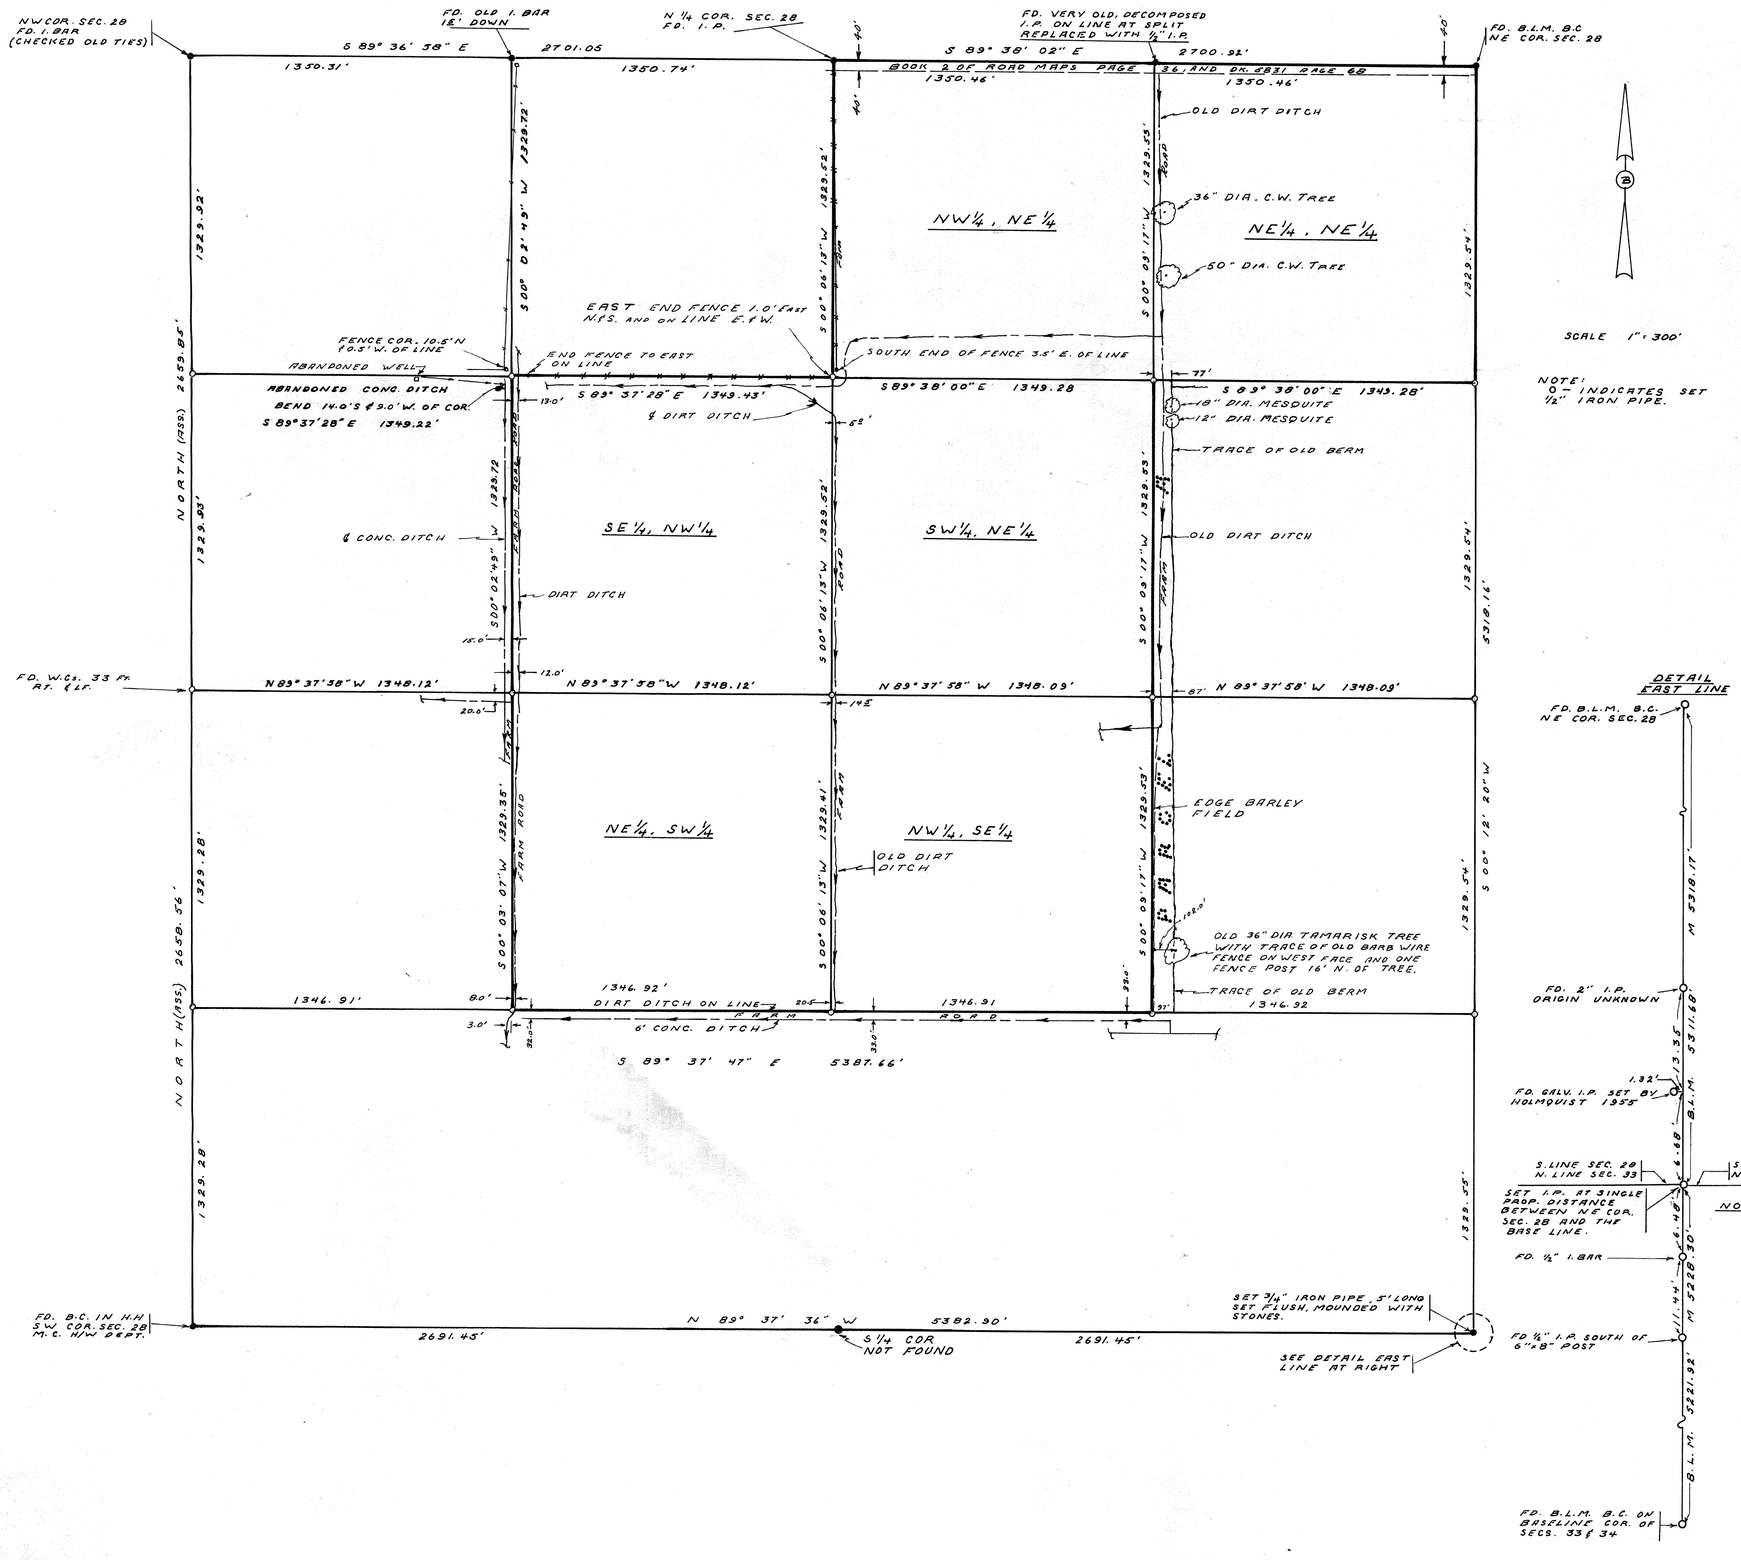

SCALE 1" = 300'

NOTE: O — INDICATES SET 1/2" IRON PIPE.

NOTE: OTHER EXISTING ROADWAY, TRANMISSION LINE, POWER LINE, AND EASEMENTS NOT SHOWN HEREON.

DETAIL EAST LINE

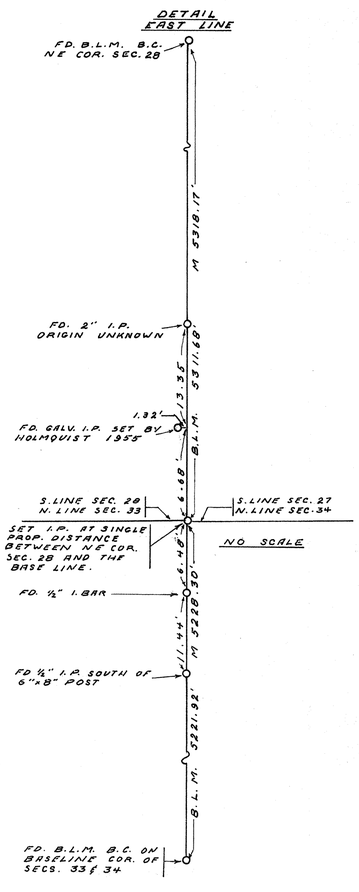

THIS IS TO CERTIFY THAT THE SURVEY OF THE PREMISES DESCRIBED HEREON WAS MADE BY ME DURING THE MONTHS OF MAY AND JUNE 1966

Eugene V. Hollmquist
REGISTERED LAND SURVEYOR

REGISTERED LAND SURVEYOR CERTIFICATE NO. 1681 EUGENE V. HOLMQUIST Registered 7/6/66 ARIZONA, U.S.A.

JOB L-66-454 DIN # 54809

ARIZONA SURVEYING SERVICE
1114 N. 7TH. ST. PHOENIX, ARIZ.