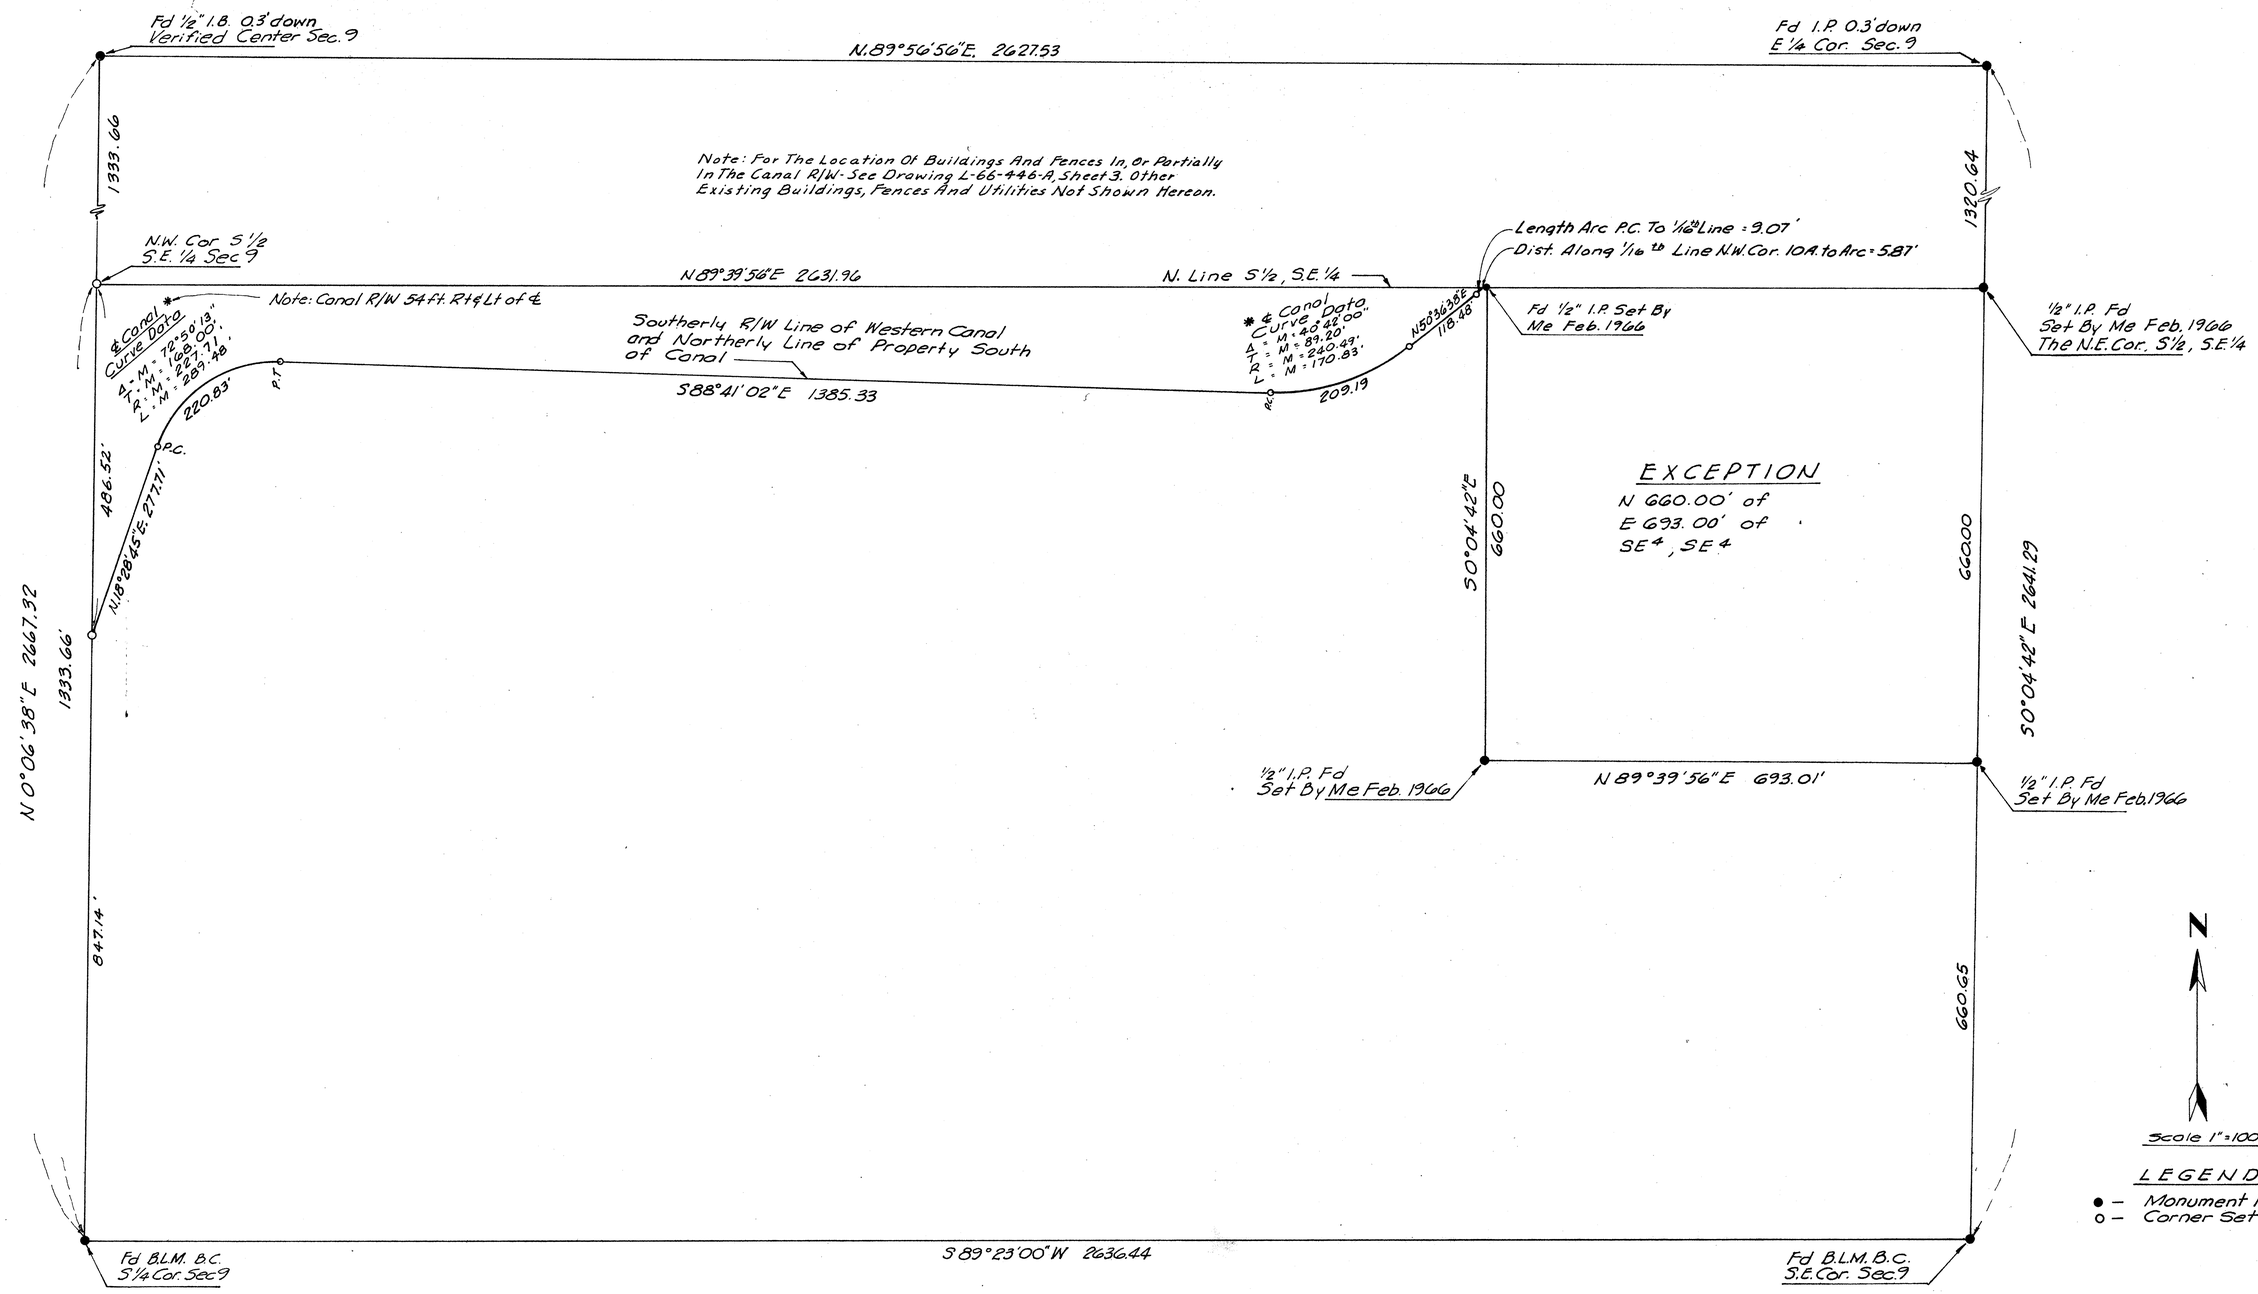

REPORT OF SURVEY

OF

That Portion of the S 1/2, S.E. 1/4, Sec. 9, T.1.S., R.2.E., G. & S.R.B. & M., Mar. Co. Arizona Lying South of the Southerly Right-of-Way Line of the Western Canal, EXCEPT the N. 660.00 feet of the East 693.00 feet thereof. Containing 63.85 A.

For

Mrs. Lula S. Hull

Laveen, Arizona

This will certify that the survey shown hereon was made by me during Oct.-Nov. 1966 and Jan. 1967.

Eugene N. Shelley

Revised To Make Distance From ℄ Canal To The S. 1/4 Cor. Sec. 9 Conform To M.C.R.

Eugene N. Shelley

Note:

1- This Drawing amends Drawing L-66-446

2- For Portions Lying North of Canal See Drawing L-66-446-A

ARIZONA SURVEYING SERVICE

1114 N 7th ST PHOENIX, ARIZONA

Drawing No. L-66-446-B

DIN # 54810

DIN # 24810