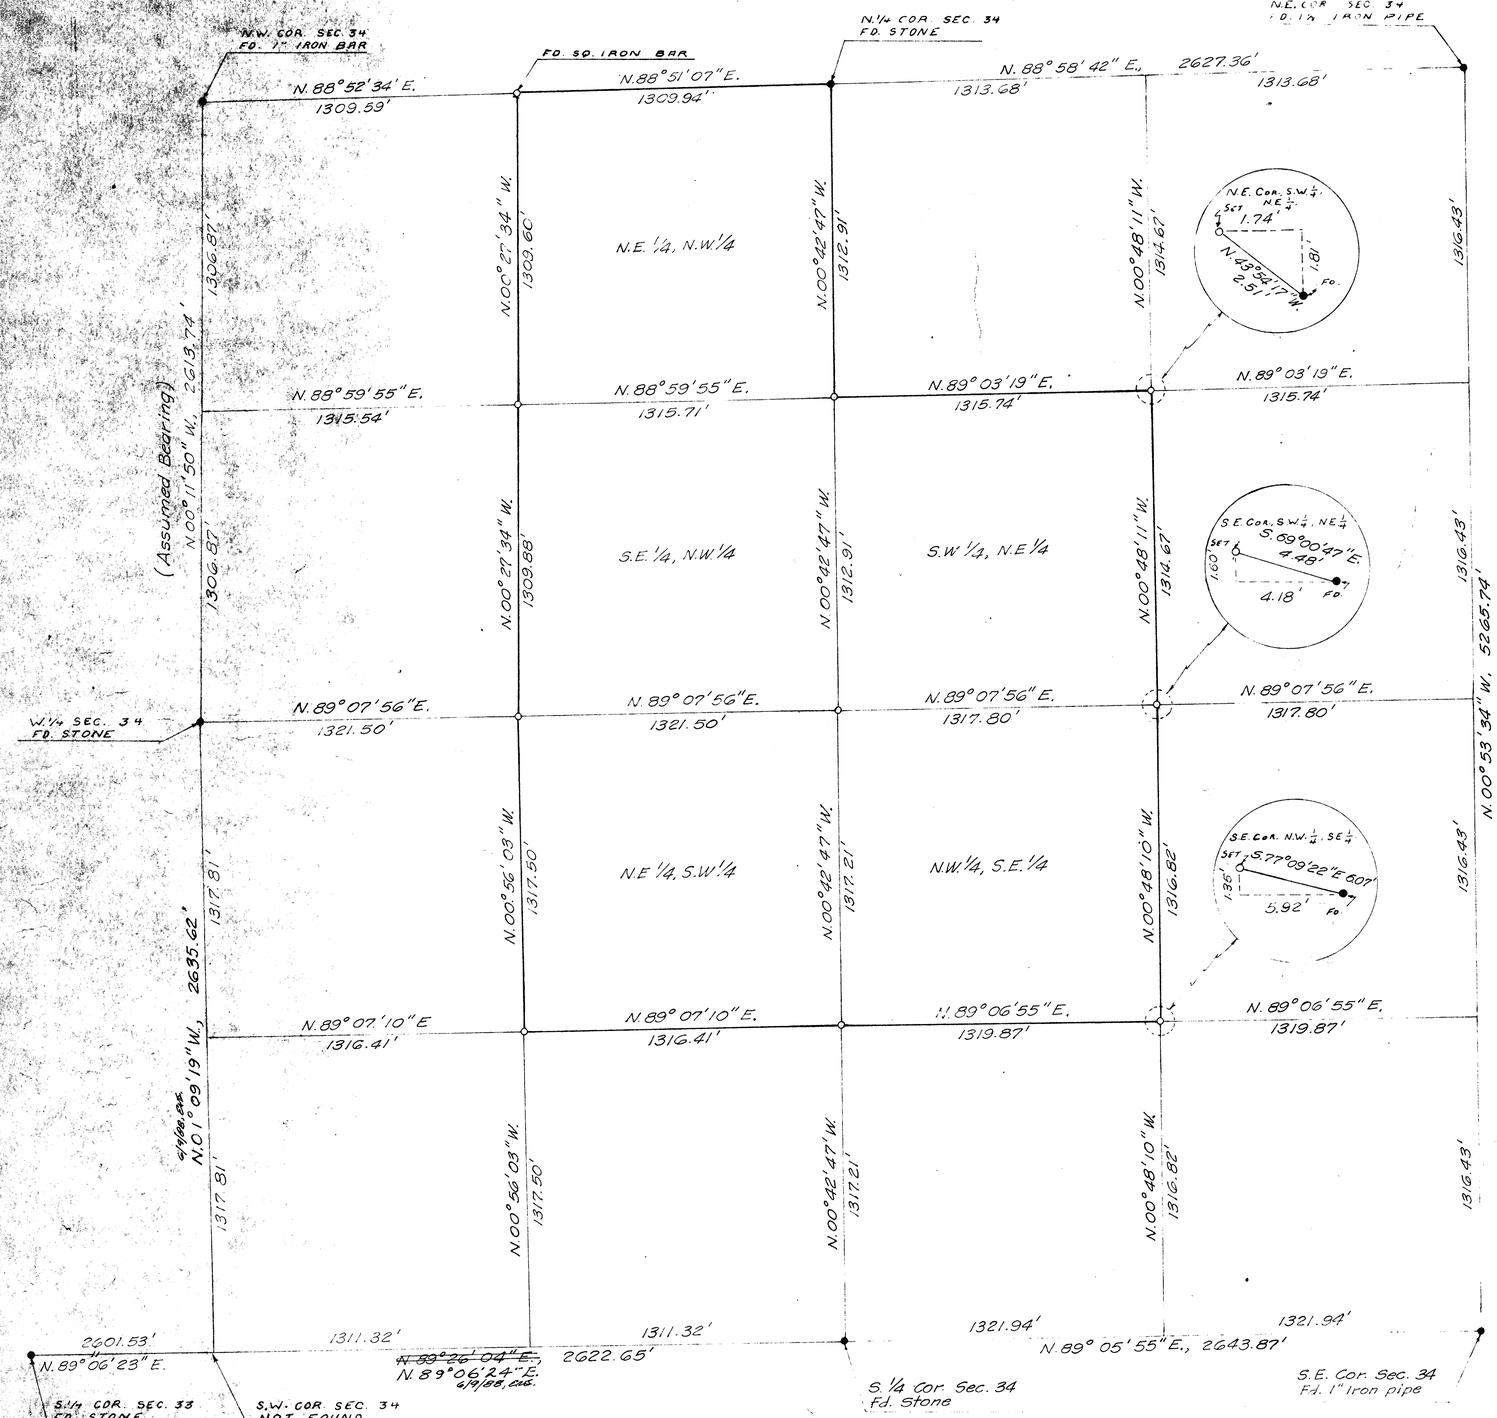

REPORT OF SURVEY
OF
THAT PORTION OF SECTION 34, T.6 N., R.4 E.
G.&S.R.B.&M., MAR. CO. ARIZ. SHOWN HEREON
FOR
DWIGHT G. HUDSON

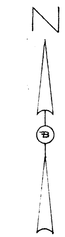

SCALE 1" = 300'

FOUND 1/2" I.P. = SUBDIVISION CORNER OF CAREFREE, ARIZONA AS RECORDED IN BOOK 80 OF MAPS, PAGE 27 THEREOF, M.C.R., MARICOPA COUNTY, ARIZONA.

LEGEND:
○—SET 1/2" IRON PIPE OR X ON STONE.
●—MONUMENT FOUND

THIS IS TO CERTIFY THAT THE SURVEY OF THE PREMISES WAS MADE BY ME DURING THE MONTHS OF DEC. 1965 AND JAN. 1966.

Eugene V. Kelley
3/12/66

Amended this date to correct the location of the West 1/4 Sec. Cor. Sec. 34

Eugene V. Kelley
5/4/70

ARIZONA SURVEYING SERVICE
2802 W. SOLANO DR., N., PHOENIX, ARIZONA
SHEET No. 1 OF 2 SHEETS DRAWING No. L-65-439

DIN# 54823