TRACT IN S.E. 1/4, SEC. 29, T. 6 N., R. 4 E.

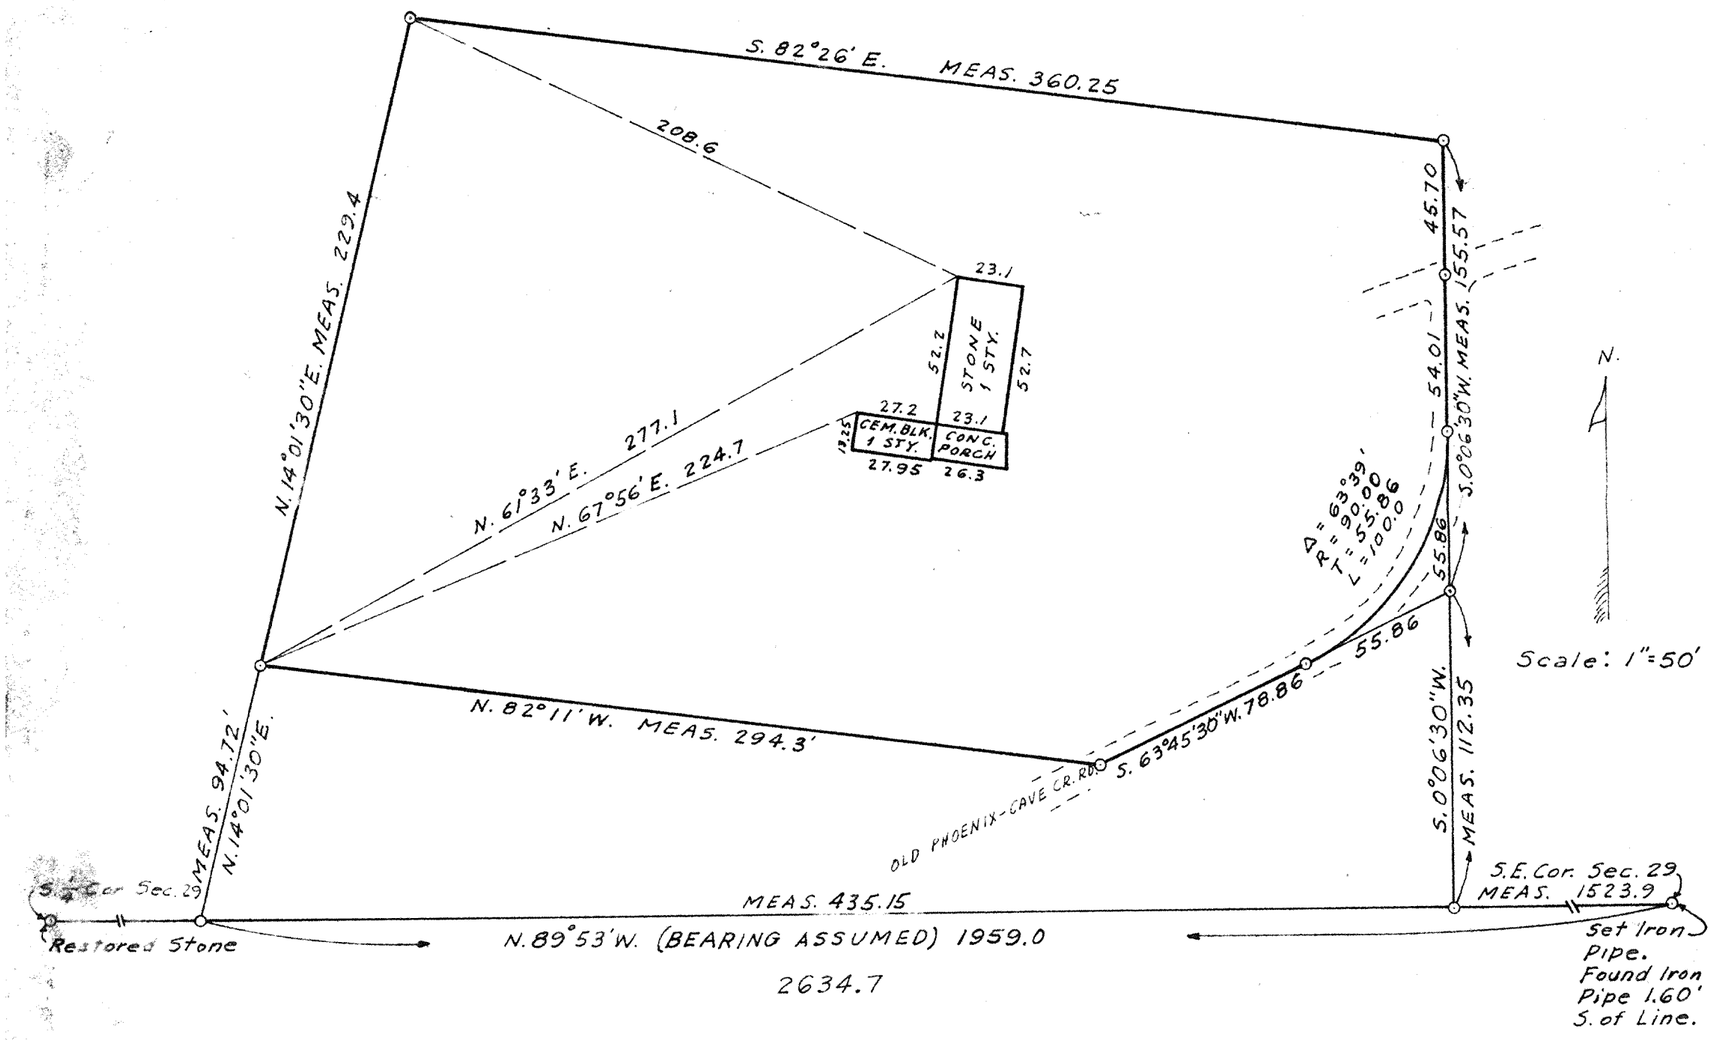

A TRACT of LAND in the Southeast Quarter of Section 29, Tp. 6 N., Rg. 4 E., G. & S. R. B. & M., Maricopa County, Arizona, described as follows:

From the Southeast Corner of said Section 29 marked by an iron pipe; run N. 89°53' W. (bearing assumed), along the South line of said Southeast Quarter of Section 29 a distance of 1959.0 feet to a point marked by an iron stake; thence, run N. 14°01'30" E. 94.72 feet to the true point of beginning and marked by an iron stake, this being the Southwest corner of this TRACT of LAND; thence, continuing, N. 14°01'30" E. 229.4 feet to a point marked with an iron stake, this being the Northwest corner of this TRACT of LAND; thence, S. 82°26' E. 360.25 feet to a point marked by an iron stake, this being the Northeast corner of this TRACT of LAND; thence, S. 0°06'30" W. 45.7 feet to a point marked by an iron pipe stake, approximately in the center of a road junction; thence, continuing, S. 0°06'30" W. 54.01 feet to a point marked by an iron stake; thence, along a curve concave to the Northwest and having a radius of 90.00 feet a distance of 100.0 feet to a point marked by an iron stake; thence, S. 63°45'30" W. 78.86 feet to a point marked by an iron stake; thence, N. 82°11' W. 294.3 feet to the true point of beginning; containing 1.926 Acres.

CERTIFICATE

The undersigned hereby certifies that the survey of the TRACT of LAND as shown hereon was made by me in the month of February, 1959.

Wm. H. Bartlett
Registered Land Surveyor

REGISTERED LAND SURVEYOR
CERTIFICATE EXPIRES
WM. H. BARTLETT
DEC. 31, 1959
ARIZONA, U.S.A.

BARTLETT ENGINEERING COMPANY
31 S. 1ST AVENUE
PHOENIX, ARIZONA
PHONE AL 3-7212

DIN# 54826

29, 6 N. 4 E

1-62-39