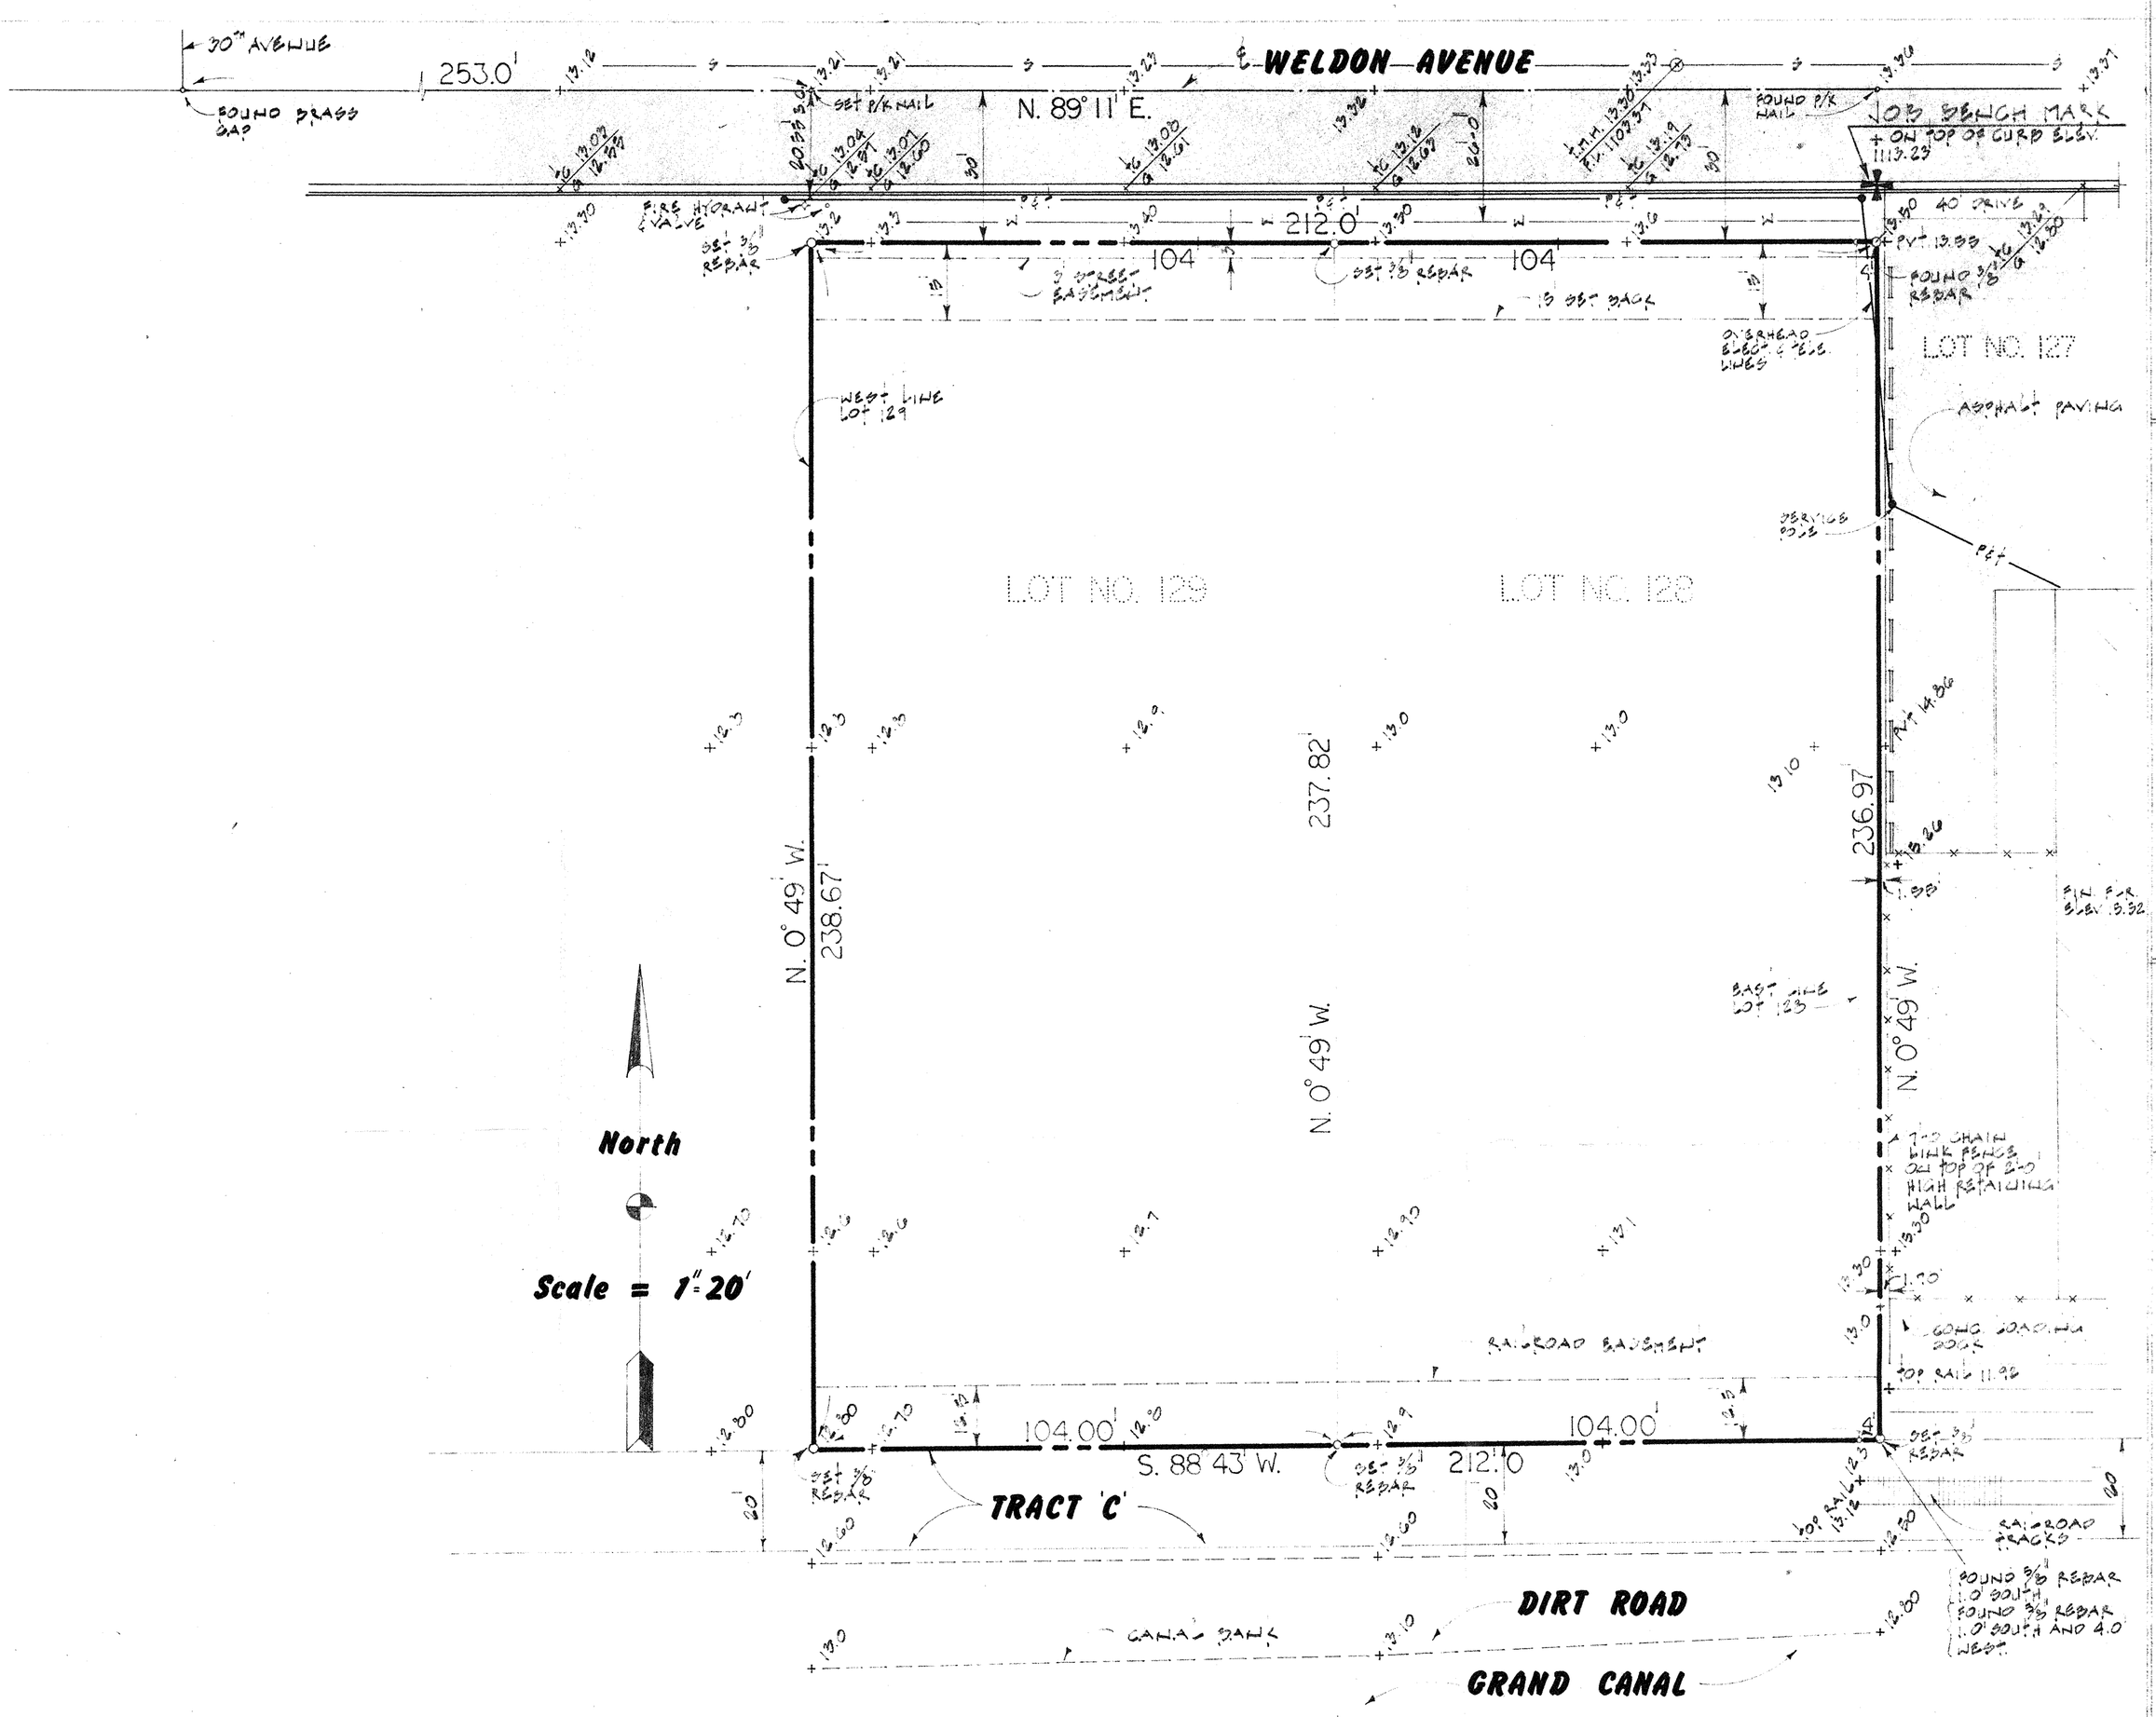

Property Description — LOT 129, LOT 128, AND WEST 4' OF LOT 127, AIRHAVEN INDUSTRIAL DISTRICT UNIT 2, ACCORDING TO BOOK 101, PAGE 43 OF MAPS RECORDS OF MARICOPA COUNTY, ARIZONA.

Reference Bench Mark — BRASS CAP IN HAND HOLE AT INTERSECTION OF 27TH AVENUE AND INDIAN SCHOOL ROAD. ELEV. 1119.26

✠ **Job Bench Mark** — + ON TOP OF CURB AT THE NORTHEAST CORNER OF PROPERTY ELEVATION = 1113.23

Serveyed and Platted During December 1973

12-28-73

Gordon Mclain LS 7141

Weldon & 30th Ave

DIN# 54827