LEGAL DESCRIPTION PARCEL #1

LOT 69, BLOCK 'D', AIRHAVEN INDUSTRIAL DISTRICT, UNIT ONE ACCORDING TO BOOK 100, PAGE 10 OF MAPS, RECORDS OF MARICOPA COUNTY, ARIZONA.

PARCEL #2

LOT 70, BLOCK 'D', AIRHAVEN INDUSTRIAL DISTRICT, UNIT ONE, ACCORDING TO BOOK 100, PAGE 10, OF MAPS, RECORDS OF MARICOPA COUNTY ARIZONA. EXCEPT THE NORTH 68.60 FT. OF LOT 70, BLOCK D, AS MEASURED ALONG THE EAST LINE THEREOF.

REFERENCE BENCH MARK

BRASS CAP IN HAND HOLE INTERSECTION OF 27th AVE. & INDIAN SCHOOL
ELEV. = 1119.26

JOB BENCH MARK ✠

TOP OF CURB OPPSITE FIRE HYDRANT
ELEV. = 1115.75

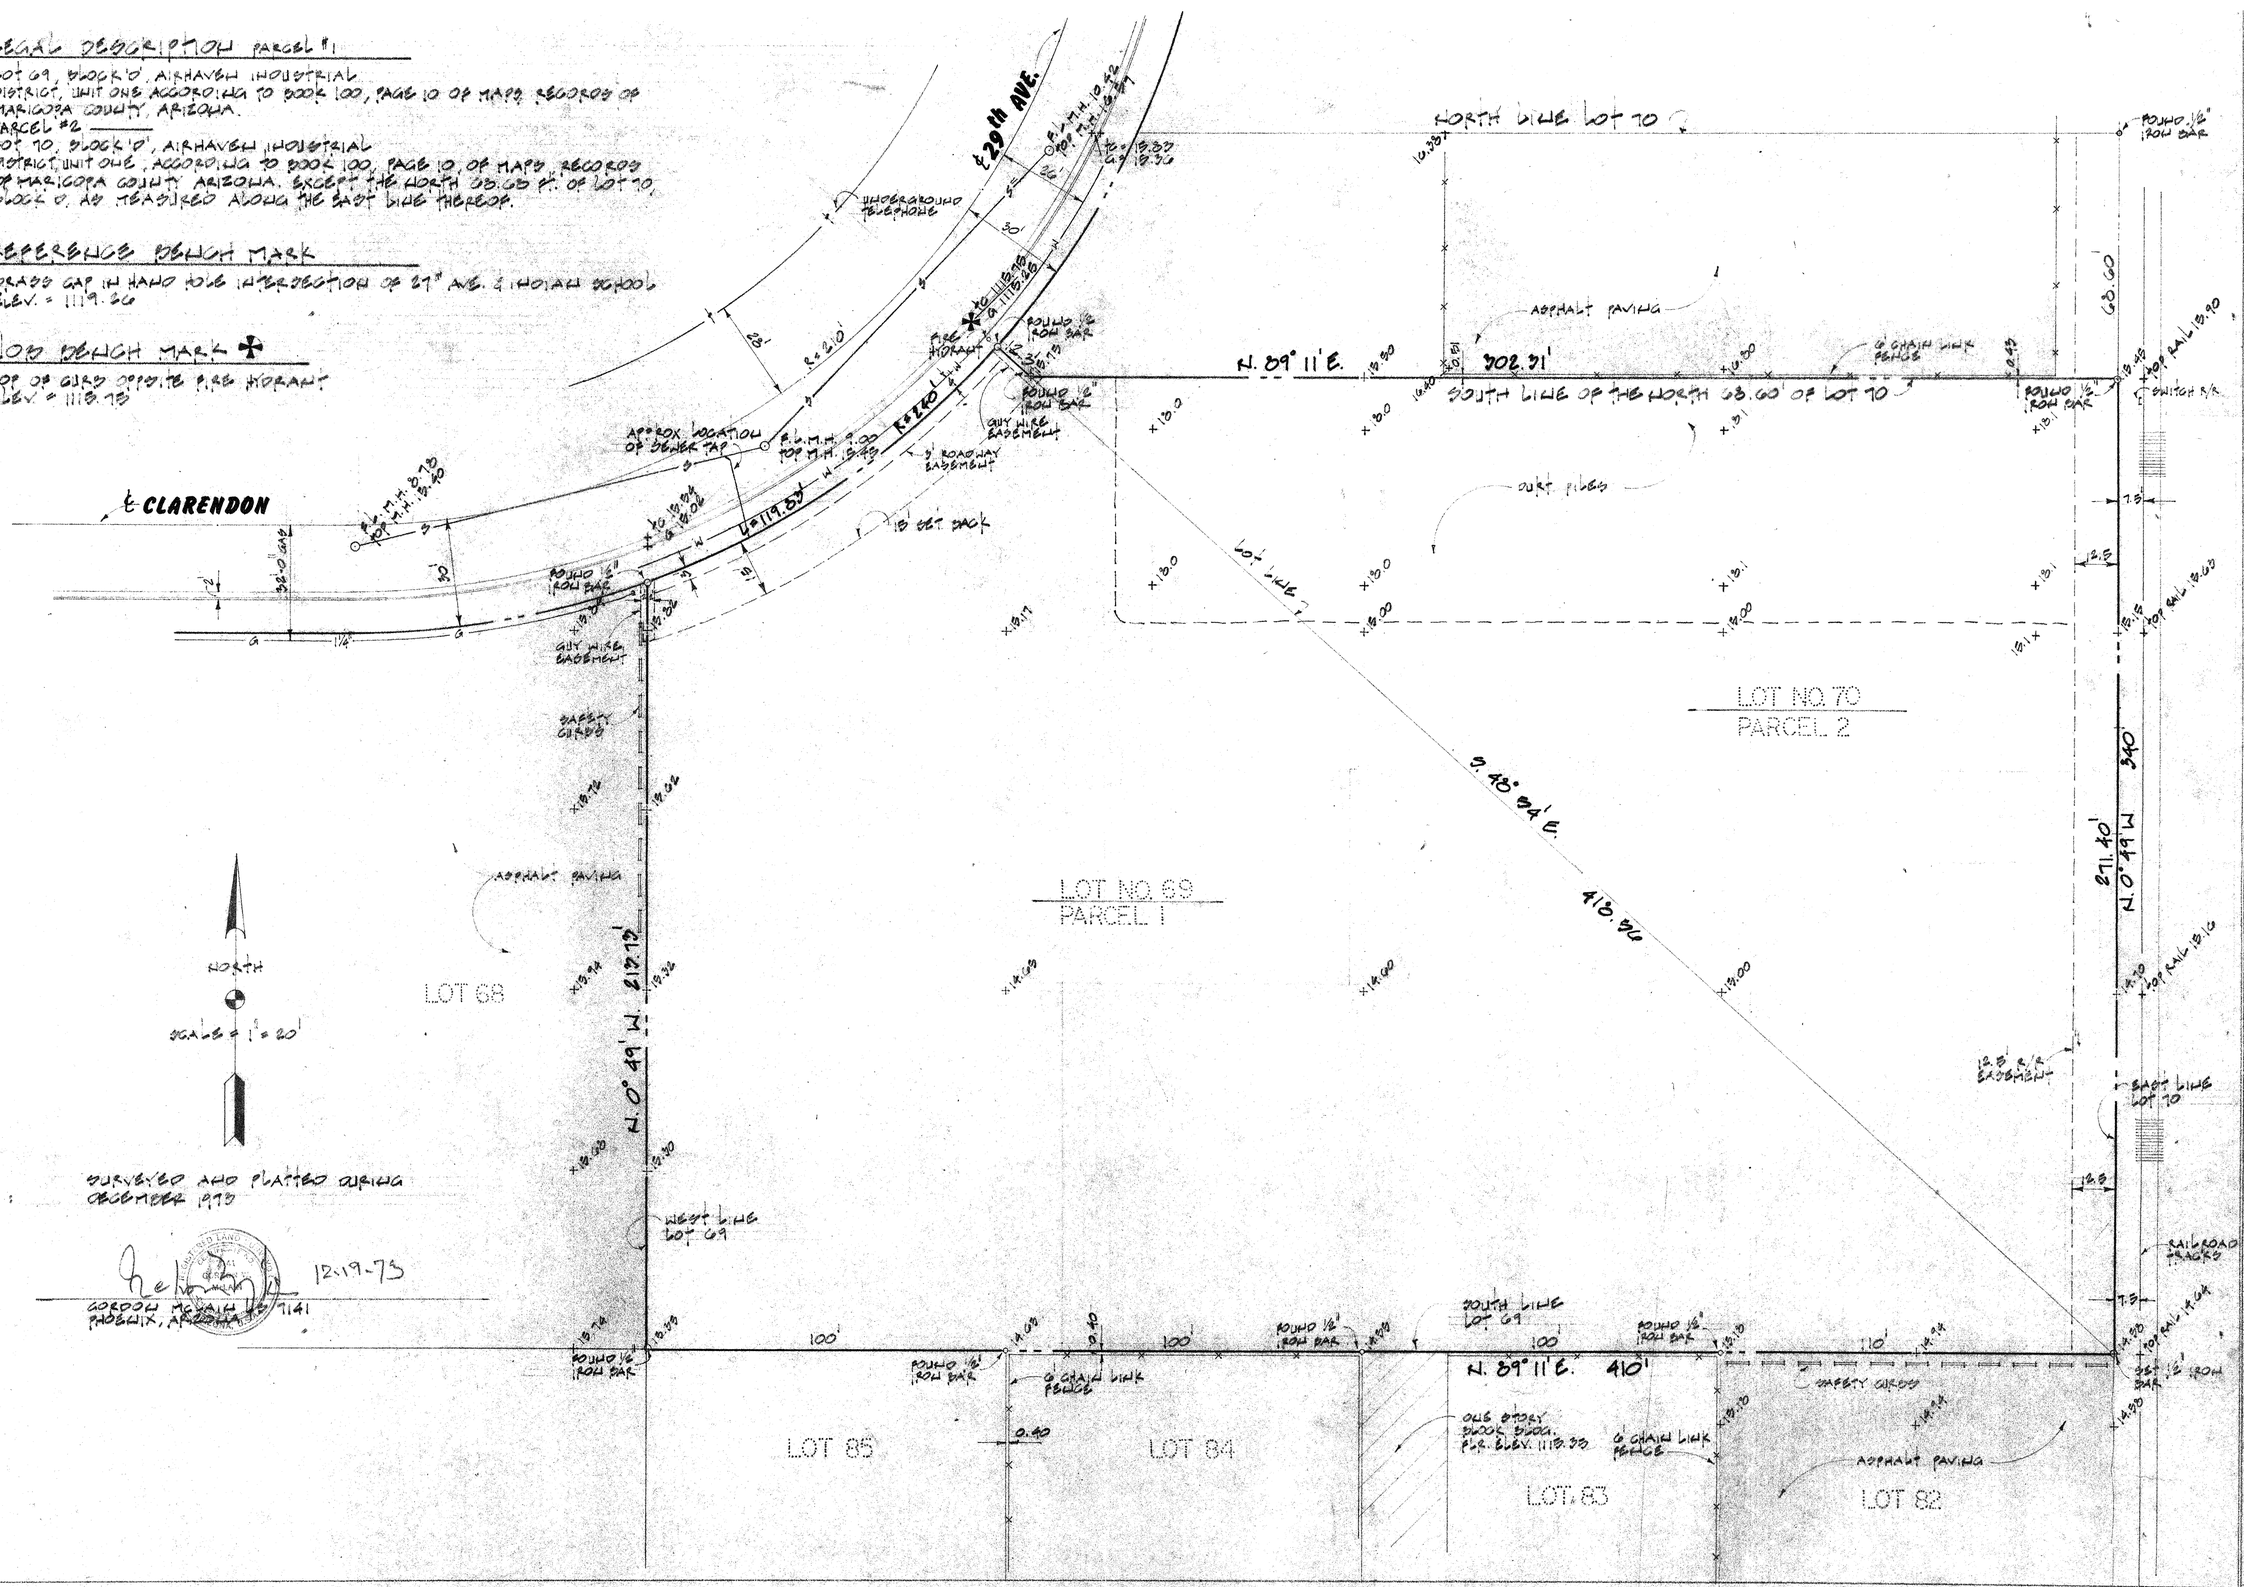

SURVEYED AND PLATTED DURING DECEMBER 1973

12-19-73

GORDON McLAIN LS 7141
PHOENIX, ARIZONA

Clarendon & 29th Ave

DIN#54828