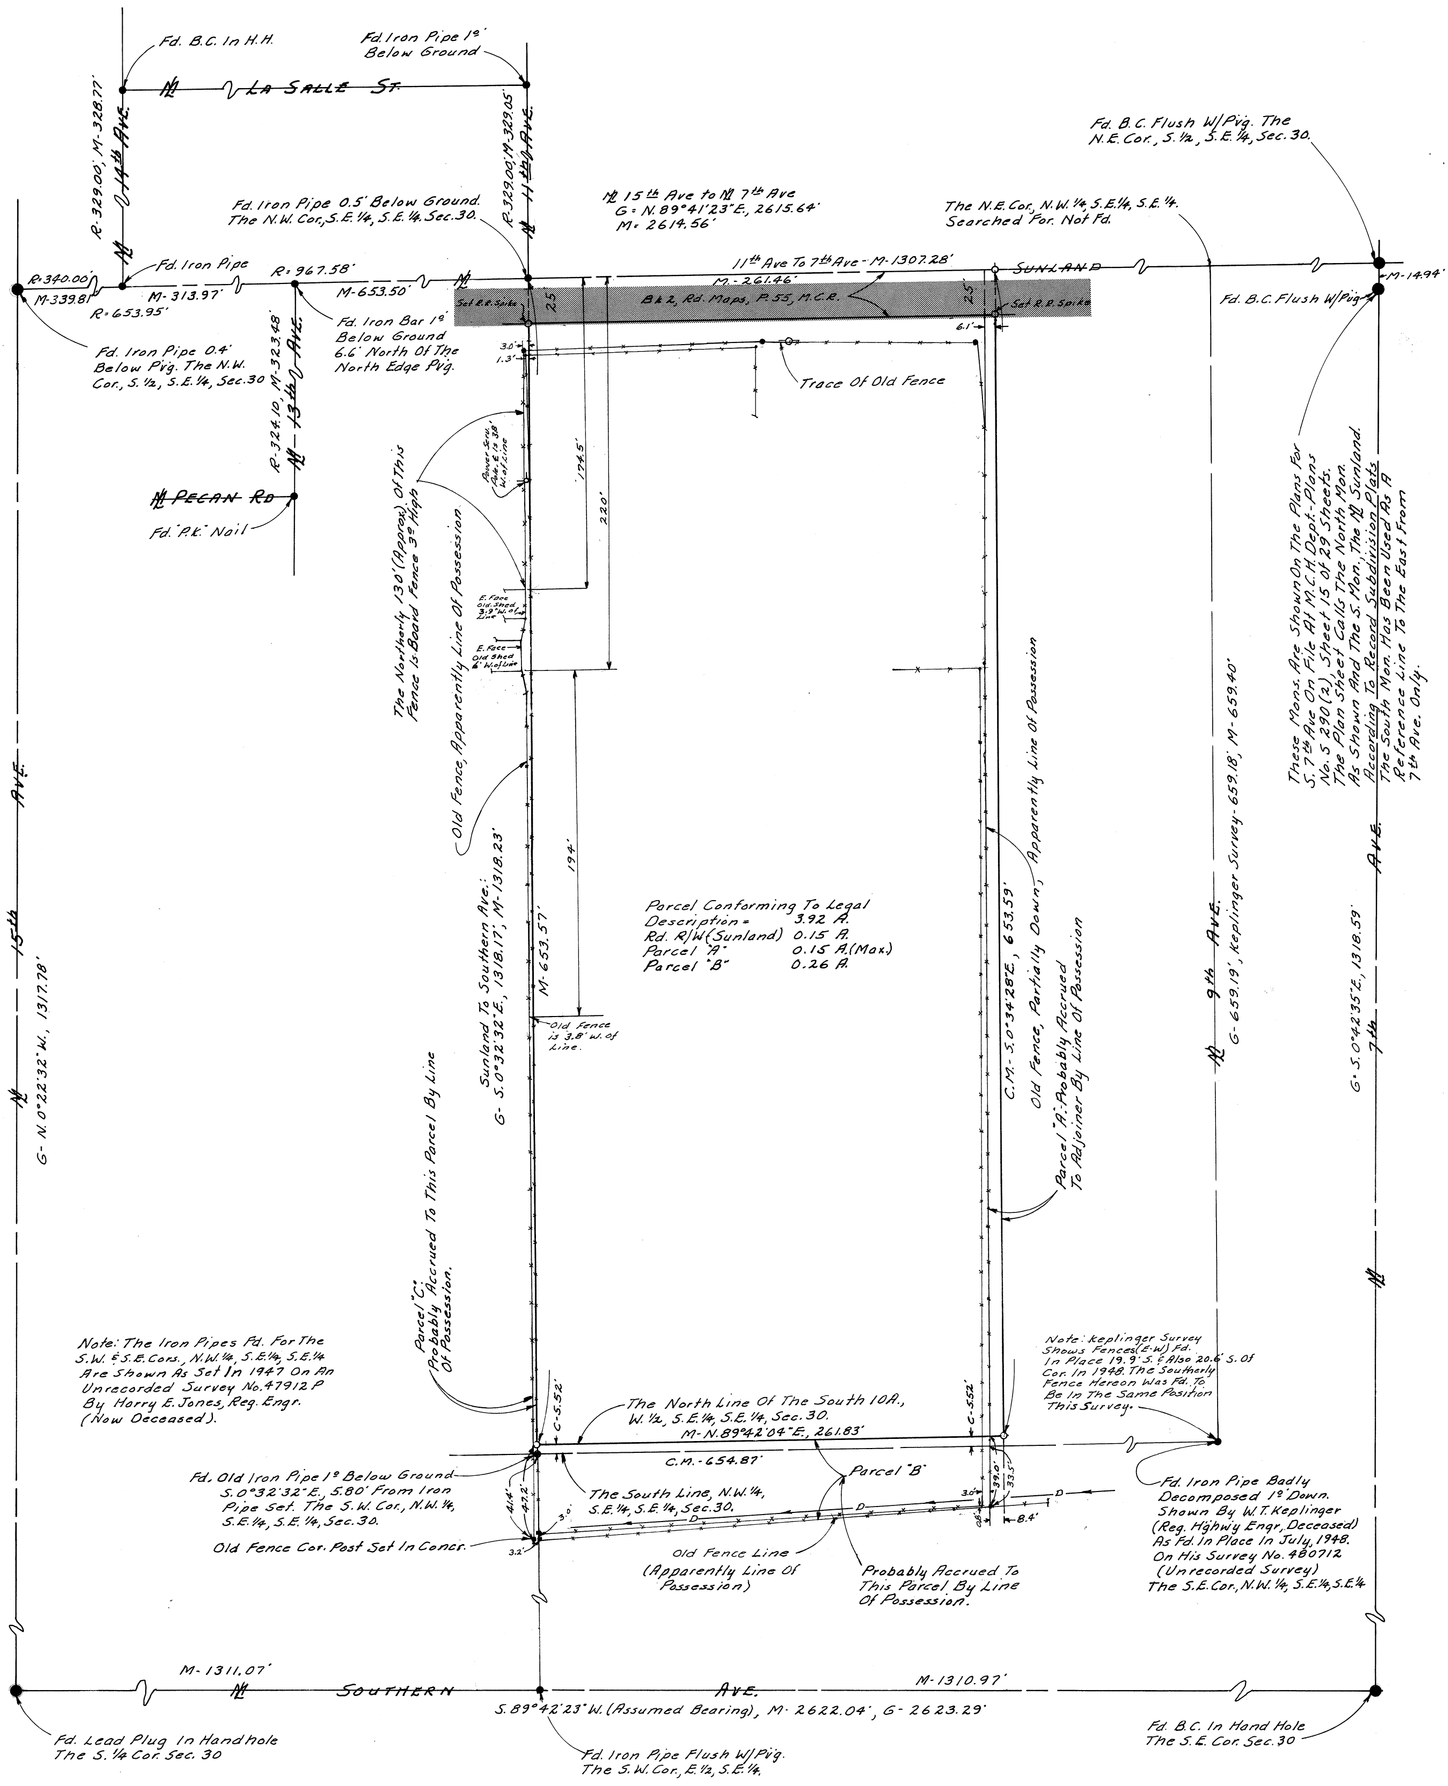

Note: The Survey Shown Hereon Is Strictly Conformable To The Legal Description Shown In Dkt. 9290, P.837 M.C.R. And Also To The Legal Descr. Shown In Bk. Deeds 415, P.74, M.C.R.

REPORT OF SURVEY

OF

The W. 1/2, of the W. 4/5, of the N.W. 1/4, of the S.E. 1/4, of the S.E. 1/4, of Sec. 30, T.1N.-R.3E., G.&S.R.B.&M. EXCEPT any part thereof that may lie within the South 10 acres of the W. 1/2, of the S.E. 1/4, of the S.E. 1/4, of Sec. 30, T.1N.-R.3E.

FOR

JOHN YOCUM
2601 N. 34 Dr.
Phoenix, Arizona

N

Scale: 1" = 40'

Revised 7-13-72 To Show Additional Detail CMB.

LEGEND

- ⊗ = Monument Found
- ⊗ = Iron Pipe or Iron Bar Found
- O = 1/2" I.D. Iron Pipe Tagged L.S. 1681 Set This Survey
- R = Data From Maricopa County Records
- CR = Calculated From R
- M = Measured In Field
- CM = Calculated From M
- Wire or Wood Fence
- Chain Link Fence
- Block or Stone Wall
- G = City Phoenix 1/4-Sec. Survey Data Verified This Survey.
- —D— = Dirt Irrigation Ditch

Note: Shaded Portion In Sunland Ave. R/W Represents Asphalt Pvg.

CERTIFICATION: This will certify that the survey shown hereon was done under my supervision during the month of

Eugene Skeller

REGISTERED LAND SURVEYOR CERTIFICATE NO. 1681 EUGENE M. SKELLER ARIZONA, U.S.A.

DIN # 55001-V1

APLS

ARIZONA SURVEYING SERVICE
5704 N. 27th AVENUE, PHOENIX, ARIZONA
Drawing No. L-72-4702 Phone: 242-0539