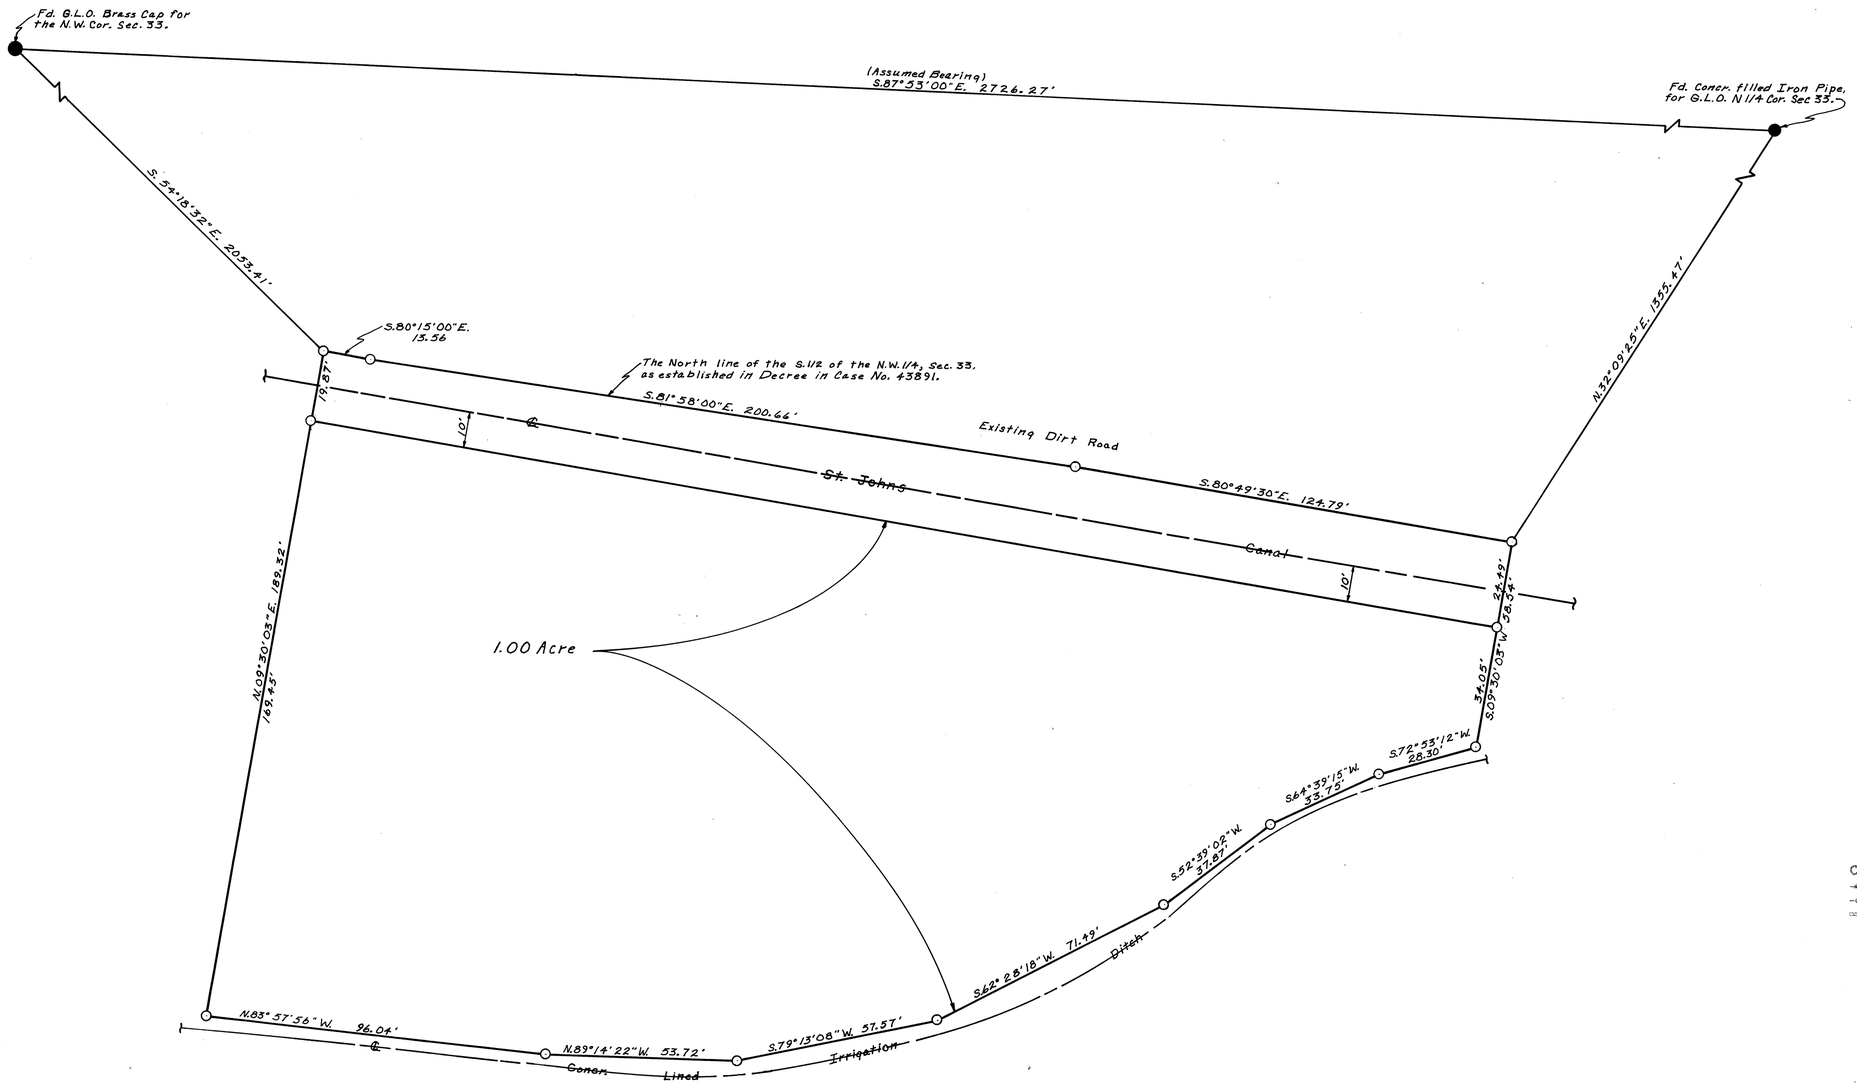

REPORT OF SURVEY

OF

A parcel of land lying in the N.W. 1/4 of Sec. 33, T.1N., R.1E., G. & S.R.B. & M., Mar. Co. Ariz., as shown hereon.

FOR

MR. & MRS. Ron McVay
Tolleson, Arizona

N

Scale: 1" = 20'

LEGEND

● = Monument Found
● = Iron Pipe or Iron Bar Found
○ = 1/2" I.D. Iron Pipe Tagged L. S. 1681 Set This Survey, **or Cross Chiseled on Concrete lining of Irrigation Ditch along Southerly Line of Parcel.**
M = Measured in Field
CM = Calculated From M
= Wire or Wood Fence
= Chain Link Fence
= Block or Stone Wall

CERTIFICATION: This will certify that the survey shown hereon was done under my supervision during the months **of Aug. & Sept., 1971.**

REGISTERED LAND SURVEYOR CERTIFICATE NO. 1681 EUGENE V. SHELLEY Date Signed 9/17/71 ARIZONA, U.S.A.

DIN # 55002-1/1
APLS

ARIZONA SURVEYING SERVICE
5704 N. 27th AVENUE, PHOENIX, ARIZONA
Drawing No. L-71-**8665**, Phone: 277-3904