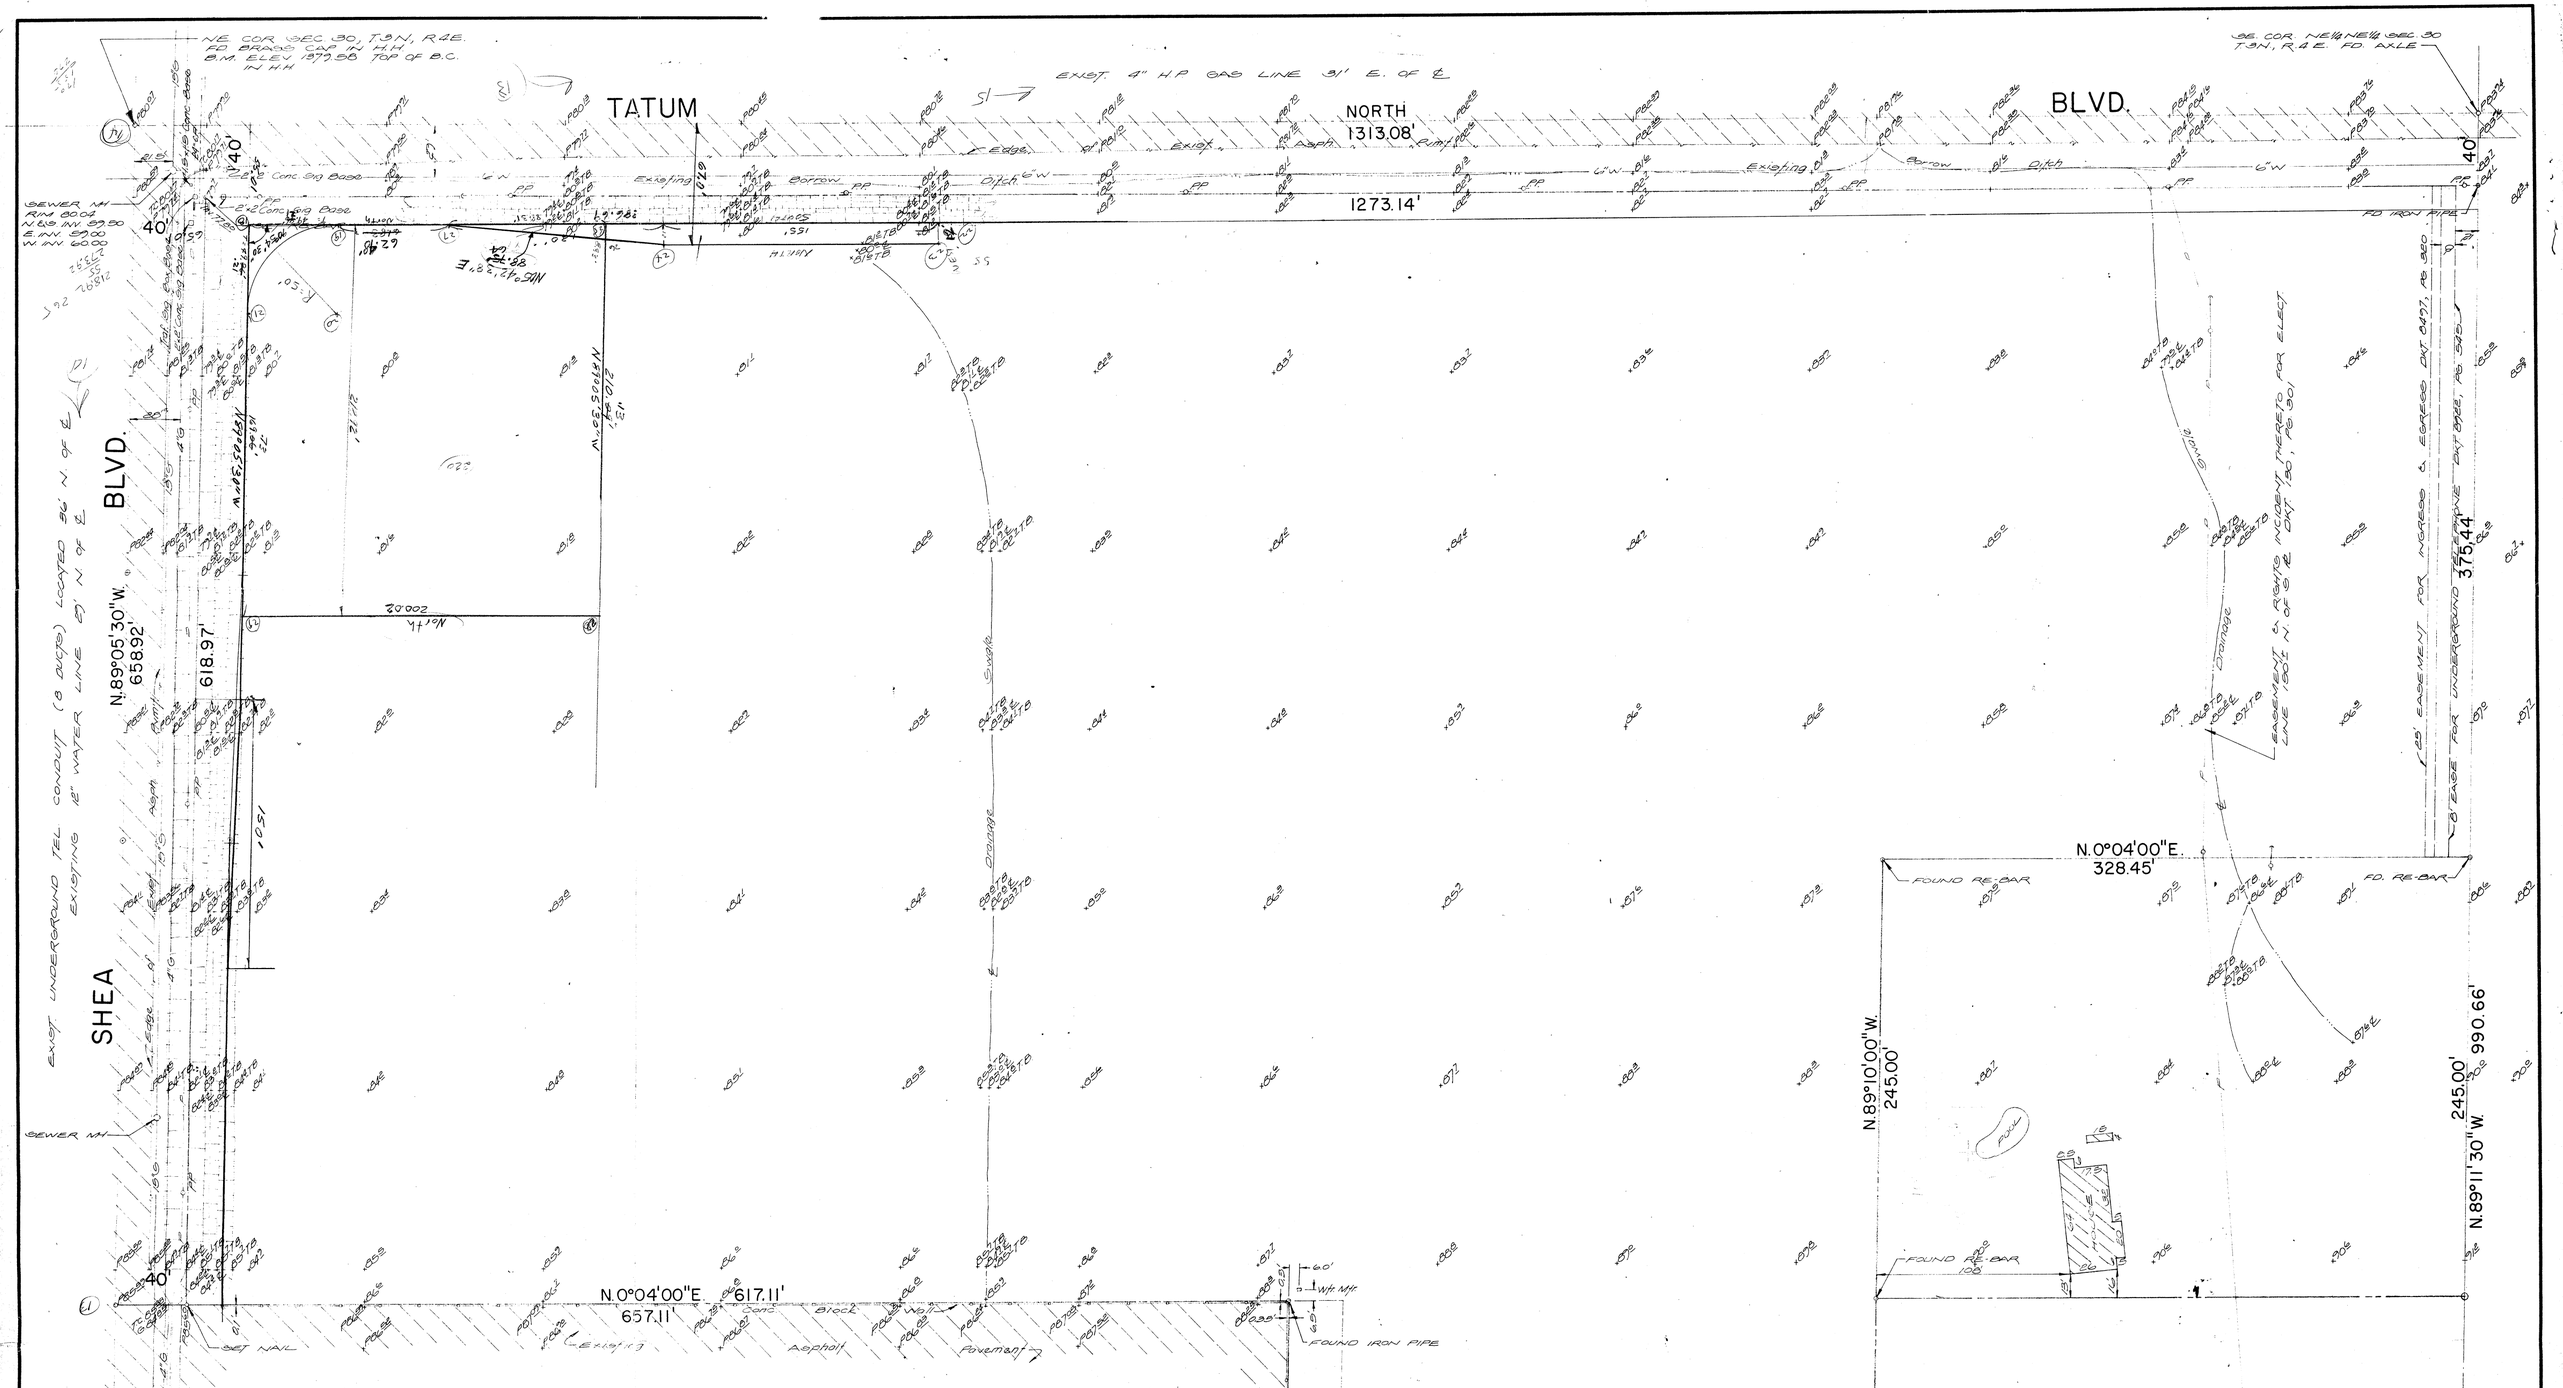

RESULTS OF SURVEY

The NE1/4 NE1/4 NE1/4 Section 30, T. 3 N., R. 4 E., G. & S.R.B. & M., Maricopa County, Arizona, EXCEPT the Northerly 40.00 feet thereof and EXCEPT the Easterly 40.00 feet thereof for roadway purposes.

AND

The SE1/4 NE1/4 NE1/4 Section 30, T.3N., R.4E., G.&S.R.B.&M., Maricopa County, Arizona, EXCEPT the Easterly 40.00 feet thereof for roadway purposes

AND

The E1/2 SW1/4 NE1/4 NE1/4 of Section 30, T.3N., R.4E., G.&S.R.B.&M., Maricopa County, Arizona.

Containing 24.871 Acres Gross & 23.096 Ac. Net

for

SMITTY'S BIG TOWN

CERTIFICATE

This is to certify that the survey of the premises described and platted hereon was made under my direction during the month of September, 1973.

Paul E. Clouse
Registered Civil Engineer
9/73

NOTES

All utility information furnished by City of Phoenix or respective utility company.

Sewer service by City of Phoenix.

Water service by Mockingbird Water Co.

Telephone service by Mountain Bell.

Electric service by Salt River Project.

Natural gas service by Arizona Public Service Co.

Property zoned RE-43 by the City of Phoenix.

CLOUSE ENGINEERING, INC.
ENGINEERS SURVEYORS
PHOENIX ARIZONA

JOB NO. 730805

For telephone stalls
Log no.
H-109

DIN # 55003-1/1
APCS

REVISED 12-4-73