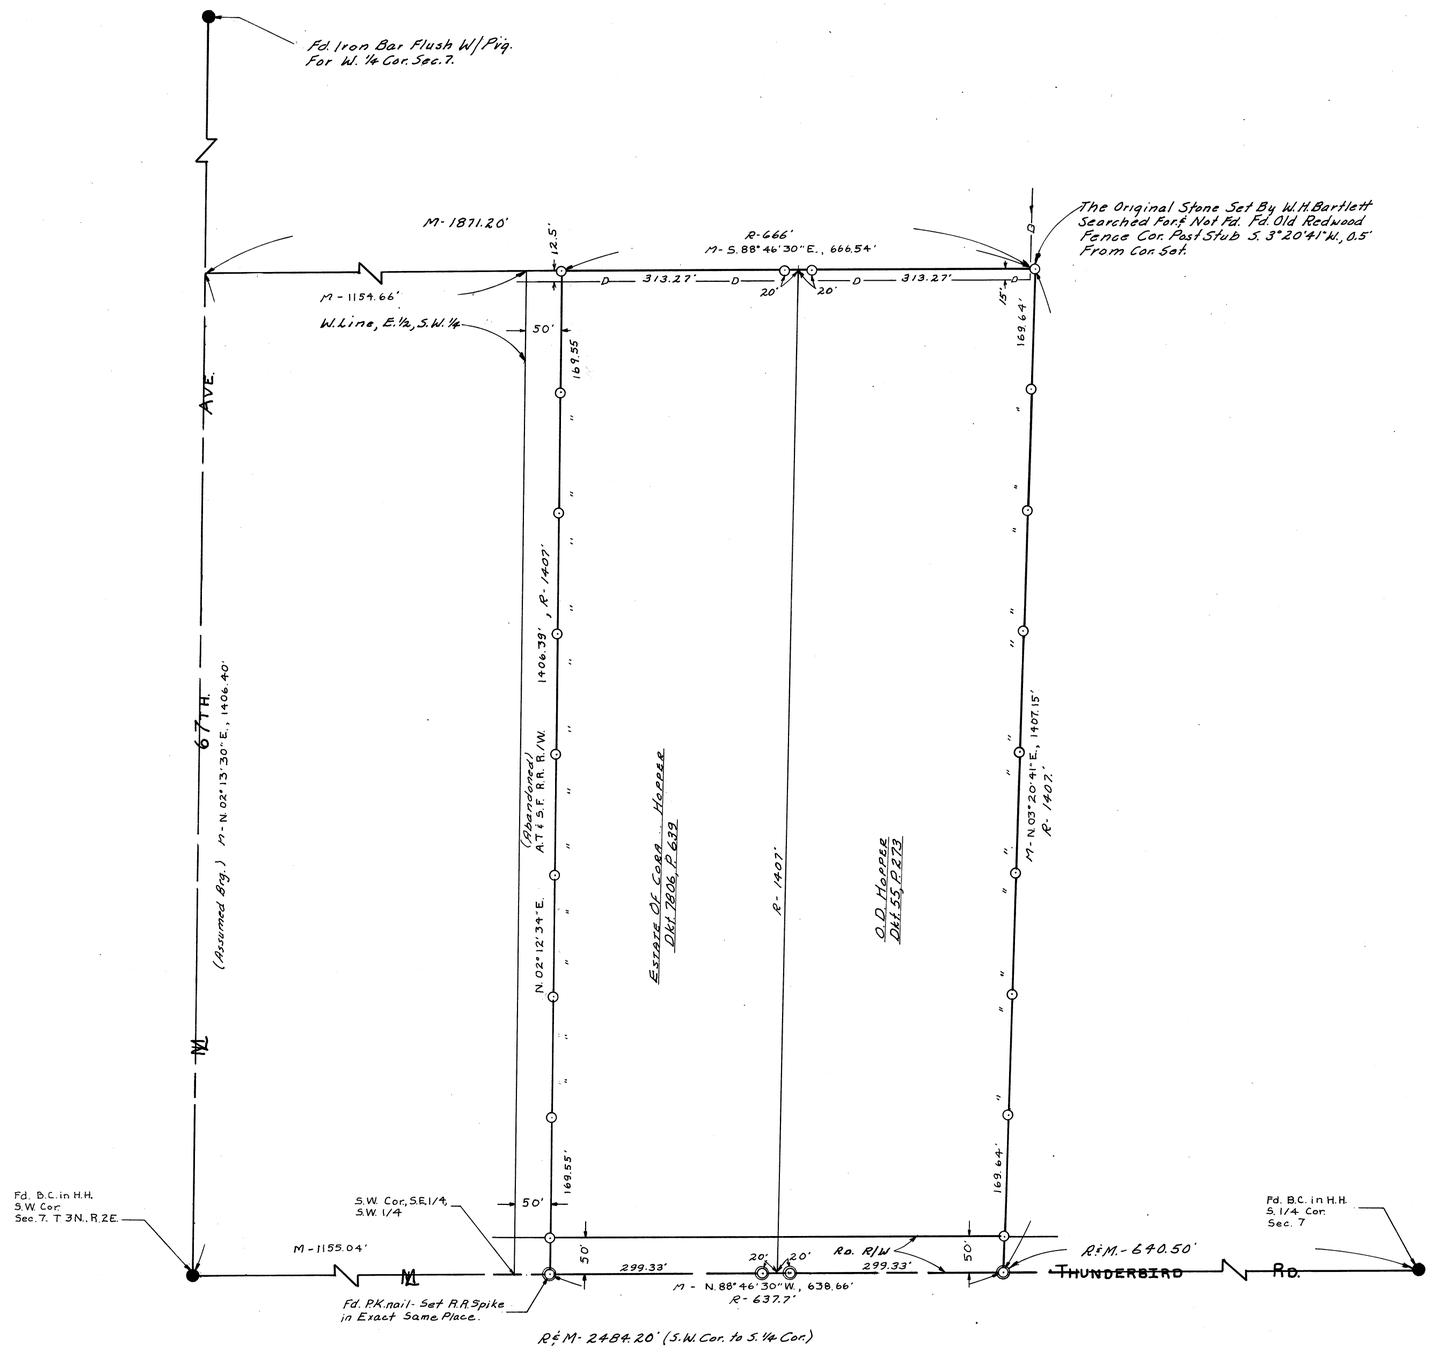


# REPORT OF SURVEY

OF

The parcel of land described in the Warrenty Deed shown in Docket 55, Page 273, M.C.R., and the parcel of land described in Docket 7806, page 639 M.C.R.

FOR

The Estate of
**CORA P. HOPPER**
C/O EARL P. HOPPER
7867 N. 49th. Ave.
Glendale, Arizona 85301

N

Scale: 1" = 40'

## LEGEND

- ● = Monument Found
- ⊗ = Iron Pipe or Iron Bar Found
- O = 1/2" I.D. Iron Pipe Tagged L.S. 1681 Set This Survey
- R = Data From Maricopa County Records
- CR = Calculated From R
- M = Measured In Field
- CM = Calculated From M
- = Wire or Wood Fence
- = Chain Link Fence
- = Block or Stone Wall
- ◎ = Set R.R. Spike

CERTIFICATION: This will certify that the survey shown hereon was done under my supervision during the month of May & June, 1972

Eugene R. Skelley

REGISTERED LAND SURVEYOR CERTIFICATE NO. 1681 EUGENE R. SKELLEY ARIZONA, U.S.A.

DIN # 55004-1/1
APLS

ARIZONA SURVEYING SERVICE
5704 N. 27th AVENUE, PHOENIX, ARIZONA
Drawing No. L-72-5708 Phone: 242-0539