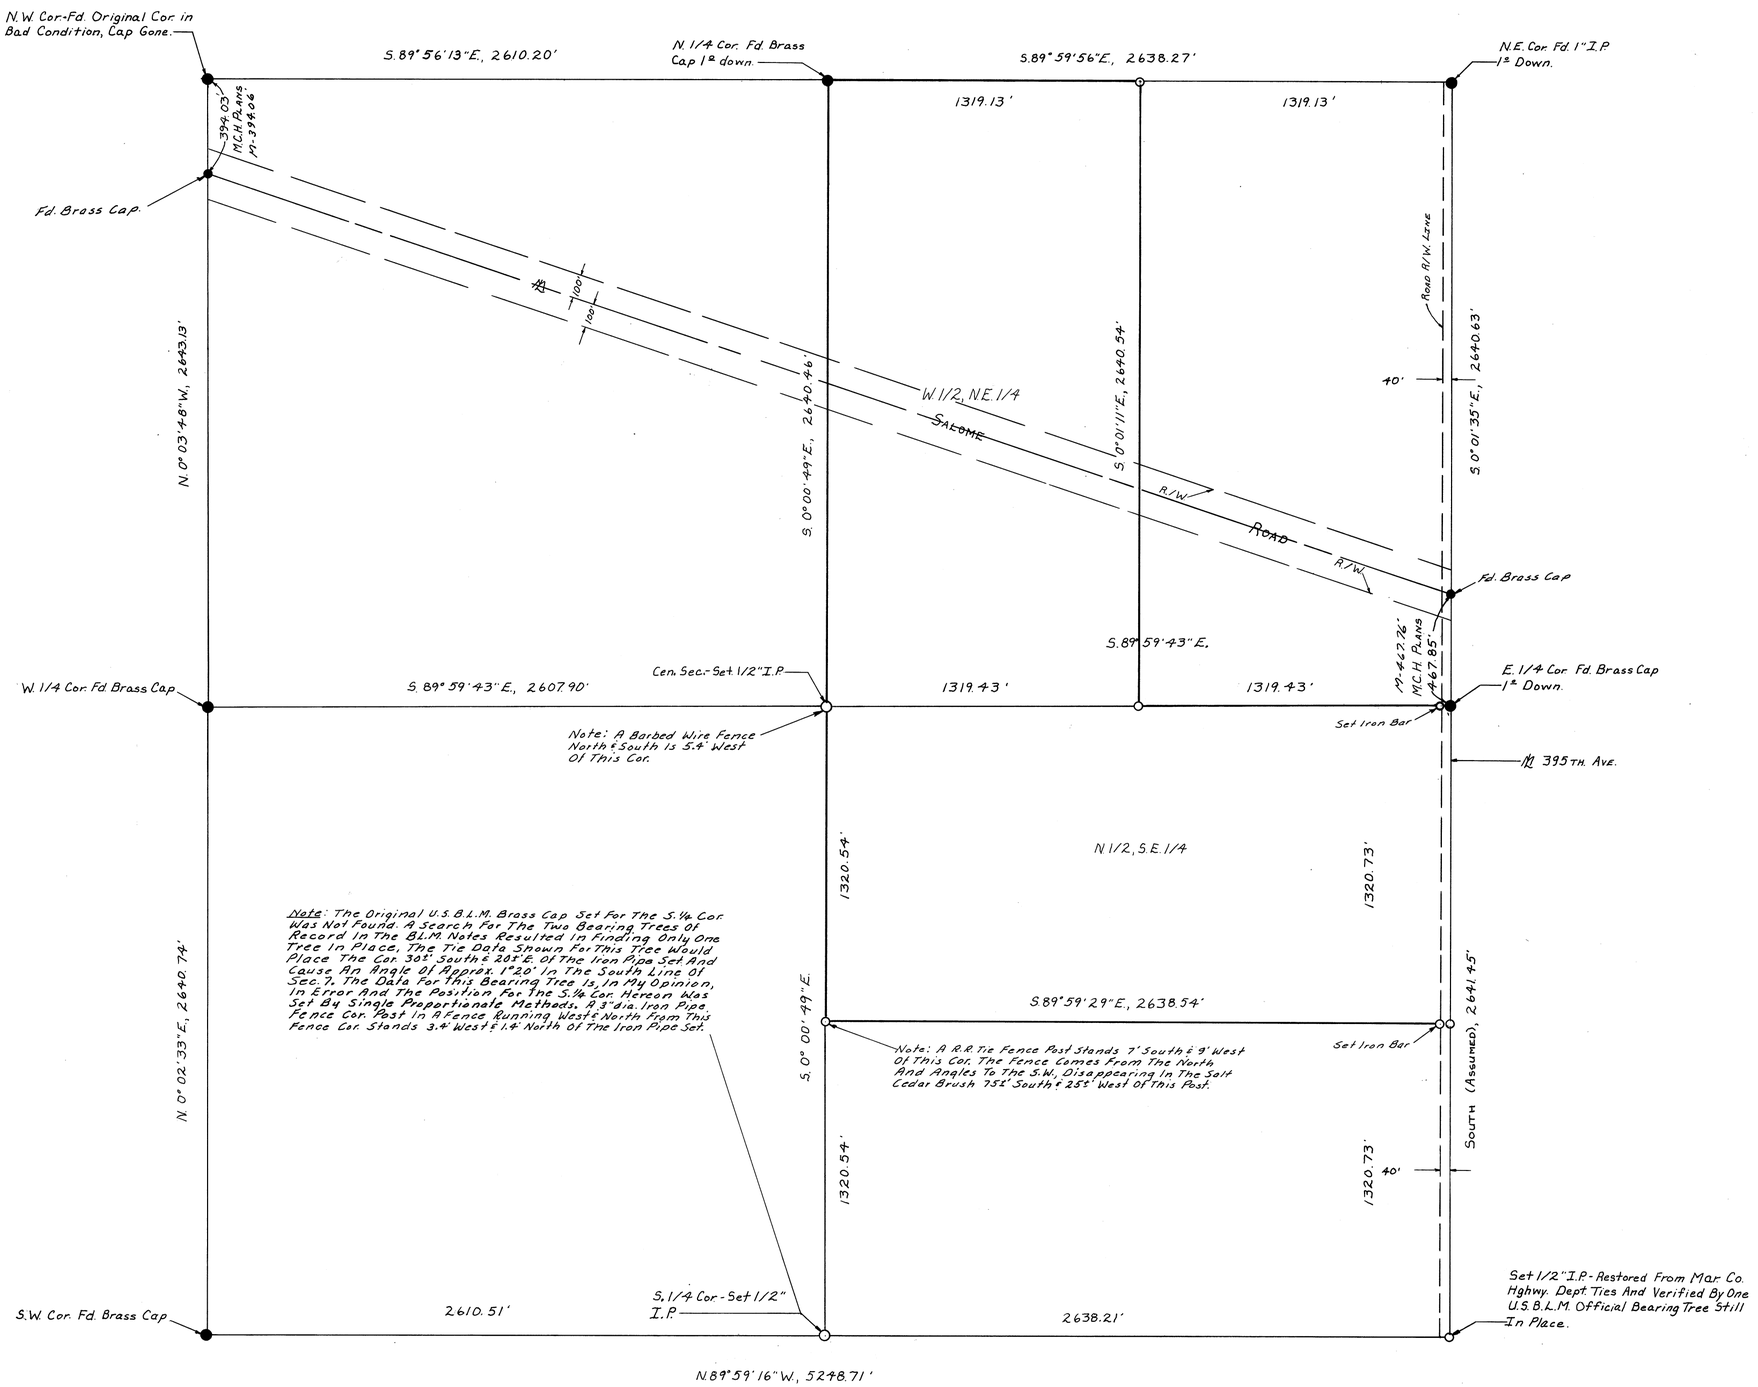

REPORT OF SURVEY

OF

The W.1/2, N.E.1/4, and the N.1/2, S.E.1/4 of Sec.7, T.1N.-R.6W. G.&S.R.B.&M.

FOR

TURNER RANCH Co.

Star Route 304
Buckeye, Arizona

N

Scale: 1" = 300'

LEGEND

- = Monument Found
- = Iron Pipe or Iron Bar Found
- = 1/2" I.D. Iron Pipe Tagged L.S. 1681 Set This Survey
- R = Data From Maricopa County Records
- CR = Calculated From R
- M = Measured In Field
- CM = Calculated From M
- = Wire or Wood Fence
- = Chain Link Fence
- = Block or Stone Wall

Note: All Distances Hereon Are M.

CERTIFICATION: This will certify that the survey shown hereon was done under my supervision during the month of August and September 1972.

Eugene V. Kelley

REGISTERED LAND SURVEYOR CERTIFICATE NO. 1681 EUGENE V. KELLEY 9/14/72 ARIZONA, U.S.A.

DIN# 55007-1/1
APCS

ARIZONA SURVEYING SERVICE
5704 N. 27th AVENUE, PHOENIX, ARIZONA
Drawing No. L-72-8726 Phone: 242-0539