T.1N., R.4E.
G.&S.R.B.&M.

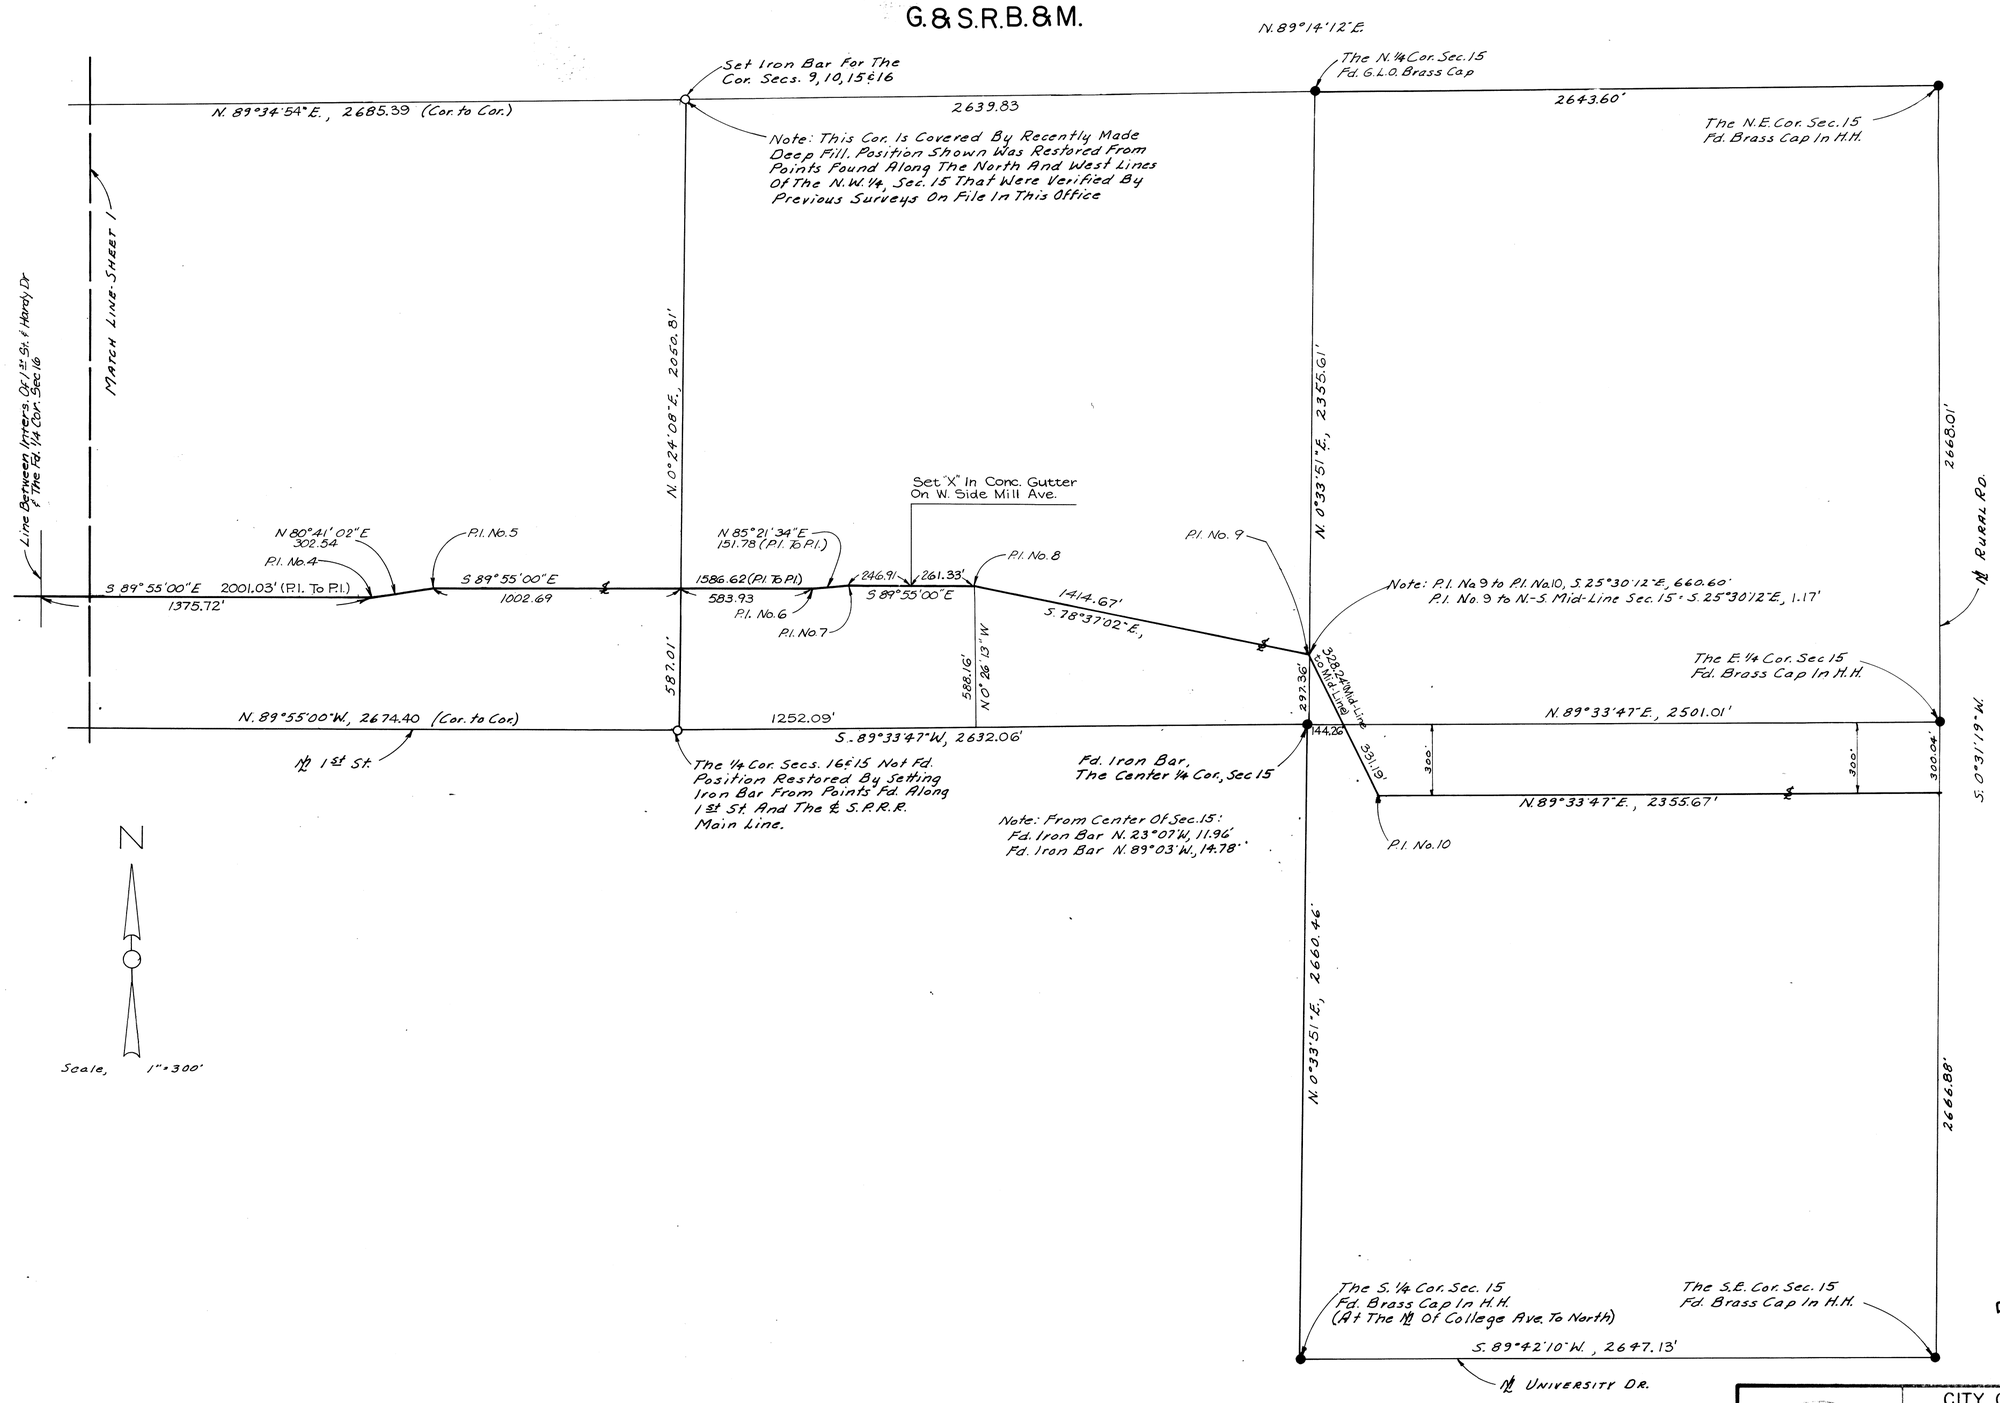

DIW # 5508-2/2
APLS

REVISED: 2-5-73 Measured Distance Change
REVISED: 4-17-72 Alignment Change

ARIZONA SURVEYING SERVICE
5704 N. 27th AVE.
PHOENIX, ARIZ. 85017

James H. Deatherage
Registered Professional Land Surveyor
JAMES H. DEATHERAGE
No. 12
ARIZONA, U.S.A.

CITY OF PHOENIX, ARIZONA
ENGINEERING DEPARTMENT
VAL VISTA TRANSMISSION MAIN
W-71139.00 (B.I.)
SURVEY LINE LOCATION & REPORT OF SURV
HASTAIN & DEATHERAGE CONSULTING ENGINEER
PHOENIX, ARIZONA

DESIGNED ES	TRACED	DATE 3-6-72	SHEET NO	TOTAL SHE
DRAWN ES	CHECKED EB	REVISED	2	2

EPL- 72-11736

34098