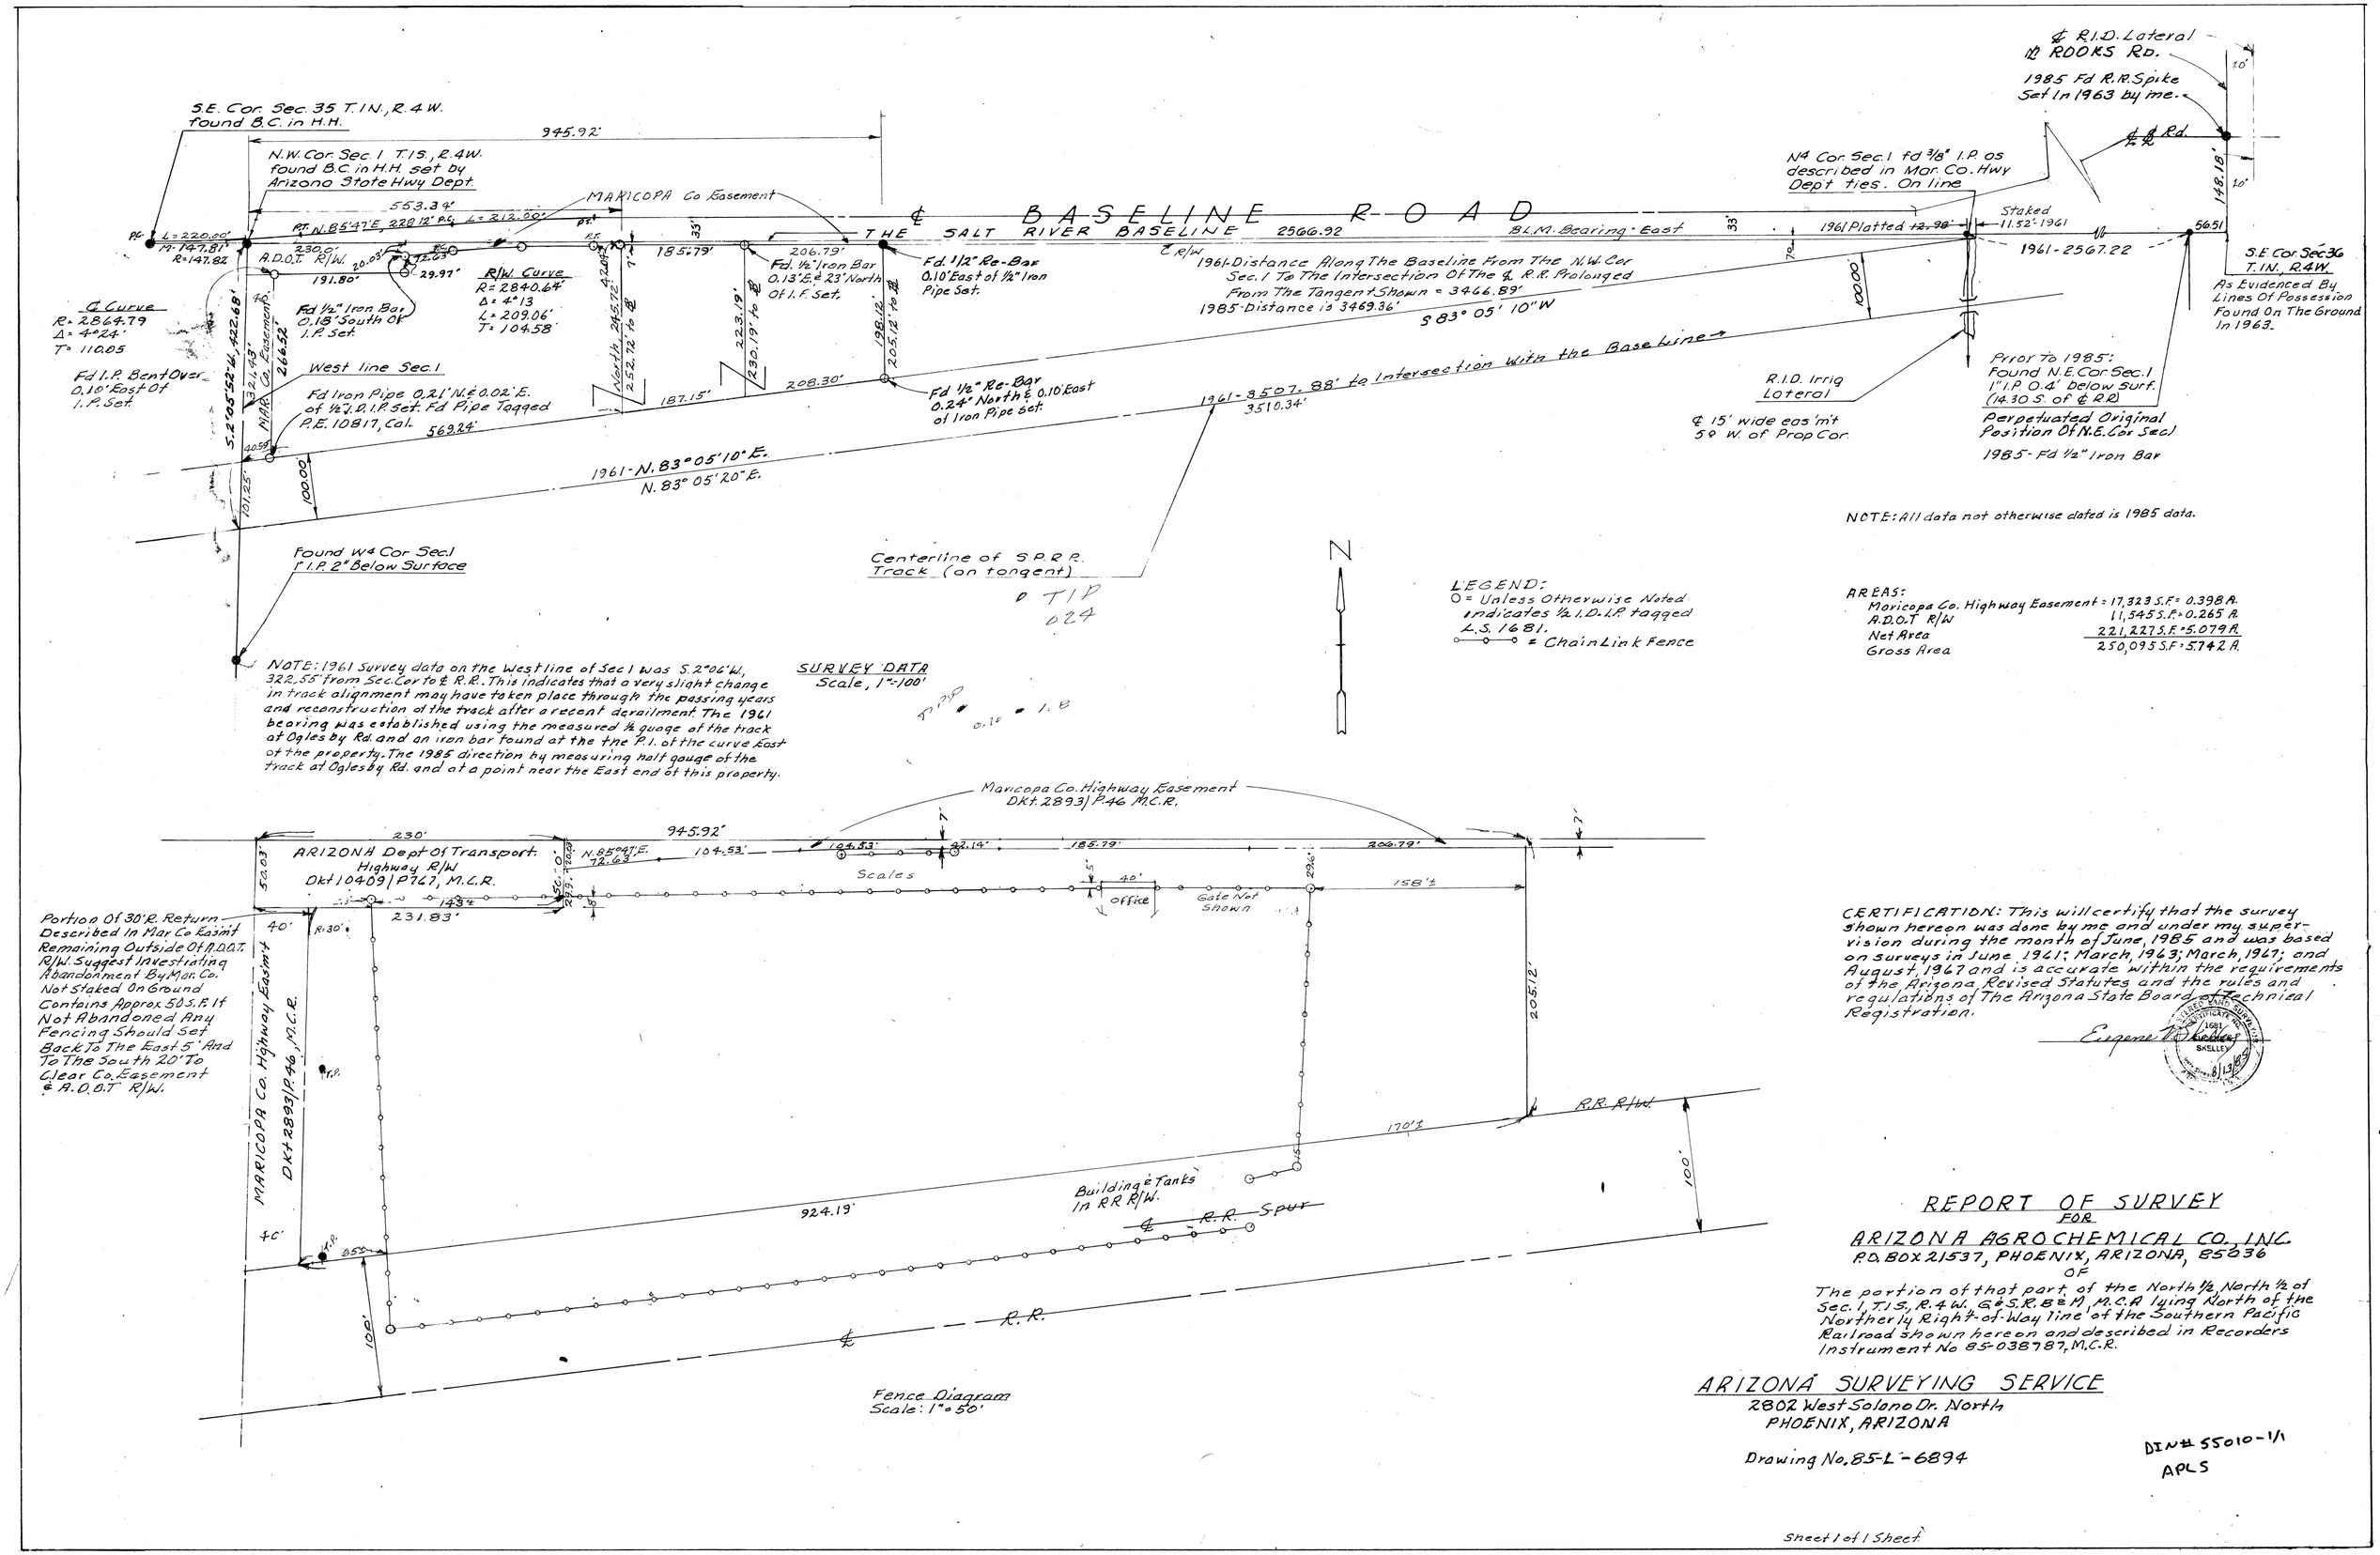

CERTIFICATION: This will certify that the survey shown hereon was done by me and under my supervision during the month of June, 1985 and was based on surveys in June 1961; March, 1963; March, 1967; and August, 1967 and is accurate within the requirements of the Arizona Revised Statutes and the rules and regulations of The Arizona State Board of Technical Registration.

Eugene T. Sheller

REPORT OF SURVEY
FOR
ARIZONA AGROCHEMICAL CO., INC.
P.O. BOX 21537, PHOENIX, ARIZONA, 85036
OF
The portion of that part of the North 1/2, North 1/2 of Sec. 1, T.1S., R.4W., G&S.R.B&M, M.C.A lying North of the Northerly Right-of-Way line of the Southern Pacific Railroad shown hereon and described in Recorders Instrument No 85-038787, M.C.R.

ARIZONA SURVEYING SERVICE
2802 West Solano Dr. North
PHOENIX, ARIZONA

Drawing No. 85-L-6894

DIN# 55010-1/1
APLS

Sheet 1 of 1 Sheet