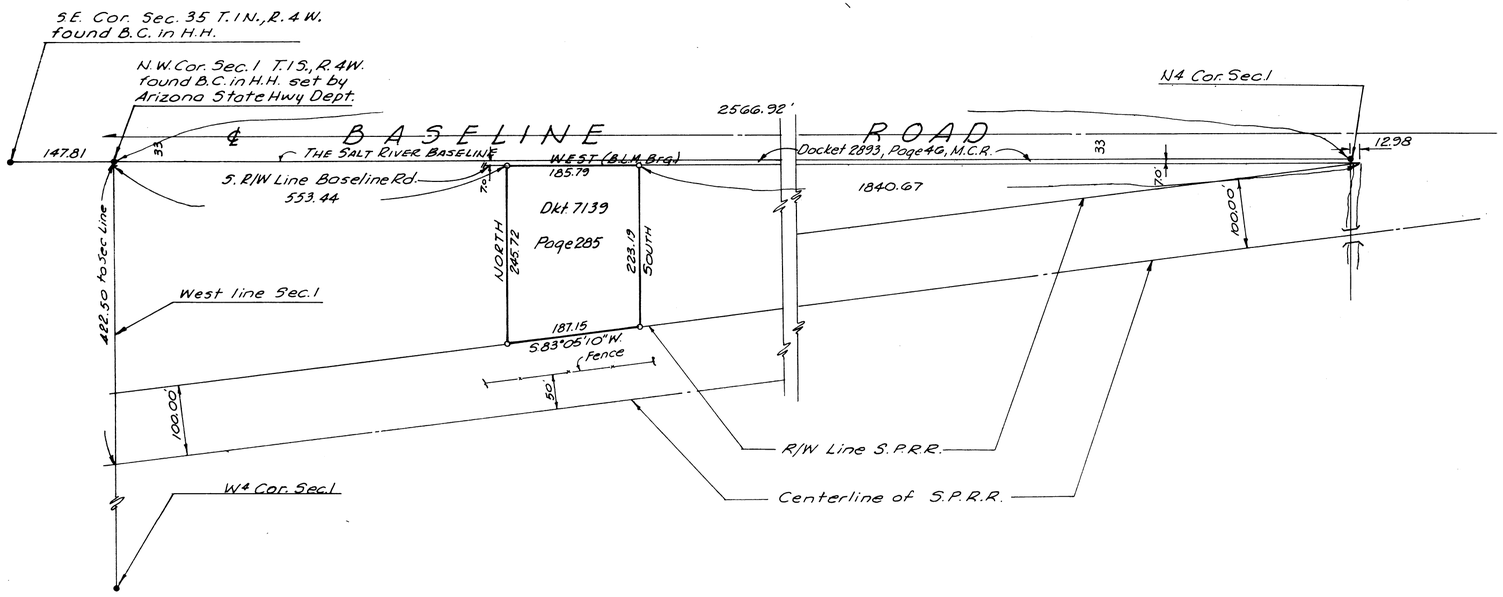

Scale: 1" = 100'

LEGEND

o - Prop. Cor. Set - ½" I.P.

Note

The remainder of the South R/W Line of Base Line Rd. west of the parcel of land shown hereon and other Rights-of-Way along the west side of Sec. 1, disclosed in Docket 2893, Page 46, M.C.R. is not shown hereon.

This will certify that the survey shown hereon was made by me during the month of July, 1968, and surveys made previously by me on my files.

Eugene V. [illegible]

REPORT OF SURVEY

FOR

JIM COMPTON

P.O. Box 696
BUCKEYE, ARIZONA

OF

THE PARCEL OF GROUND DESCRIBED IN DOCKET 7139, PG. 285, M.C.R.

DIN # 55011-1/1

APLS

ARIZONA SURVEYING SERVICE

2802 W. SOLANO DR. N. PHOENIX, ARIZONA

DRAWING NO.-L-68-7530