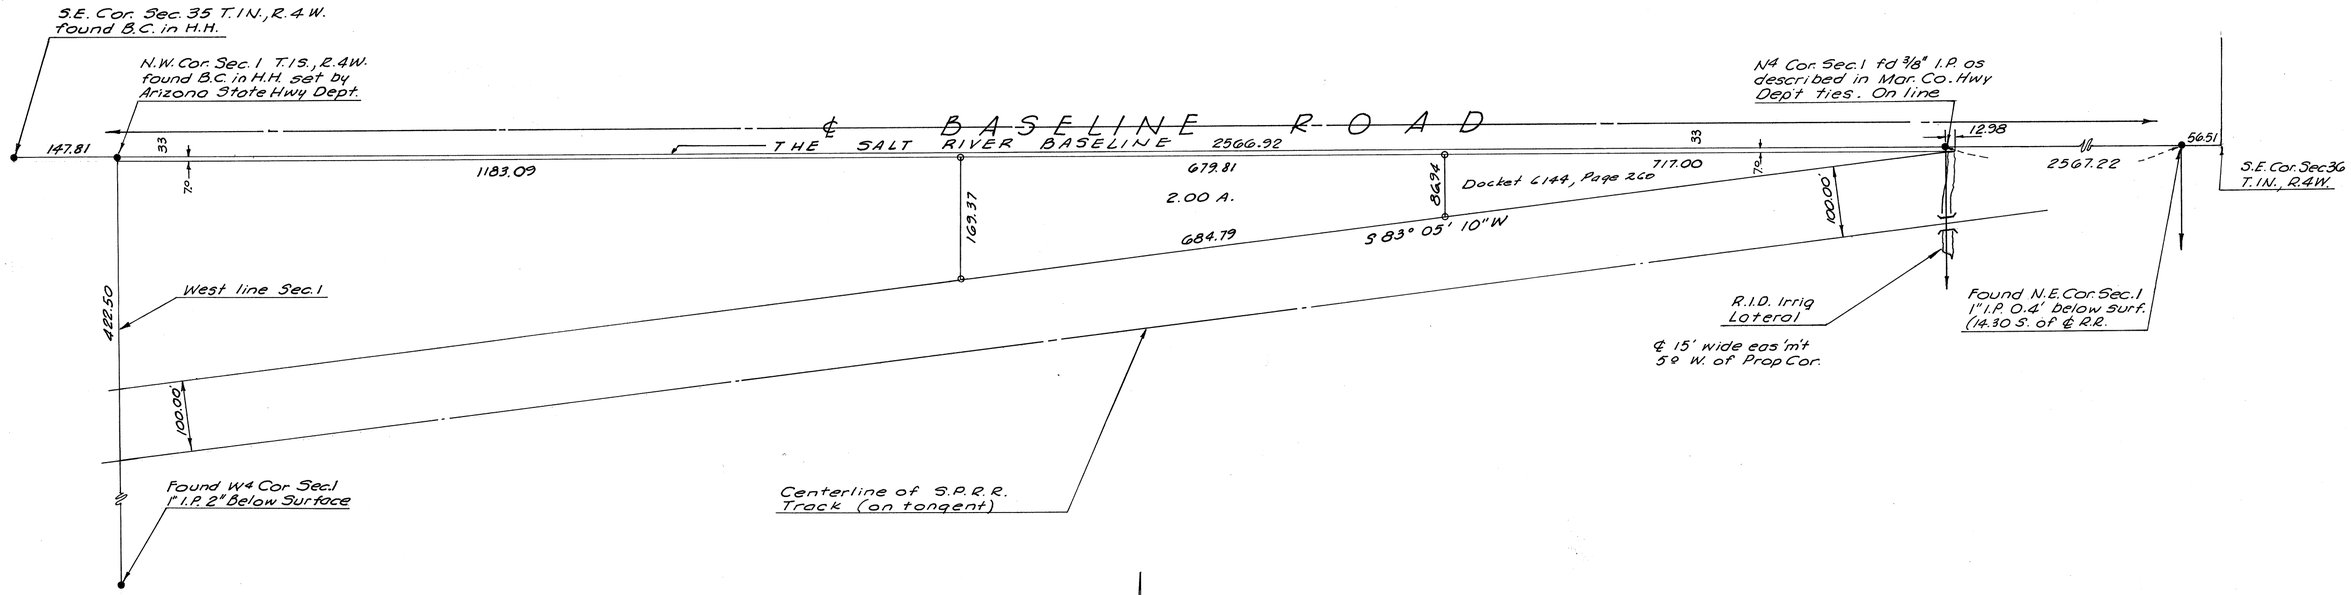

Survey data shown hereon is compiled from a survey done by me in June 1961 and in March 1967.

Eugene V. Kelley

REGISTERED LAND SURVEYOR
CERTIFICATE NO.
1681
EUGENE V.
KELLEY
3/9/67
ARIZONA
U.S.A.

Scale: 1" = 100'

LEGEND

o - Prop. Cor. Set - 1/2" I.P.

Report of Survey

Of a parcel of land in the N½ of Sec. 1 T.1S., R.4W. lying north of the northerly right of way line of the S.P.R.R. in Maricopa Co., Arizona.

For

Marshall Long, Et. Al.

P.O. Box 333 Buckeye, Ariz.

ARIZONA SURVEYING SERVICE

1114 N. 7TH ST. PHOENIX, ARIZONA

Drawing No. L-67-476

DWN # 55012-1/1
APLS