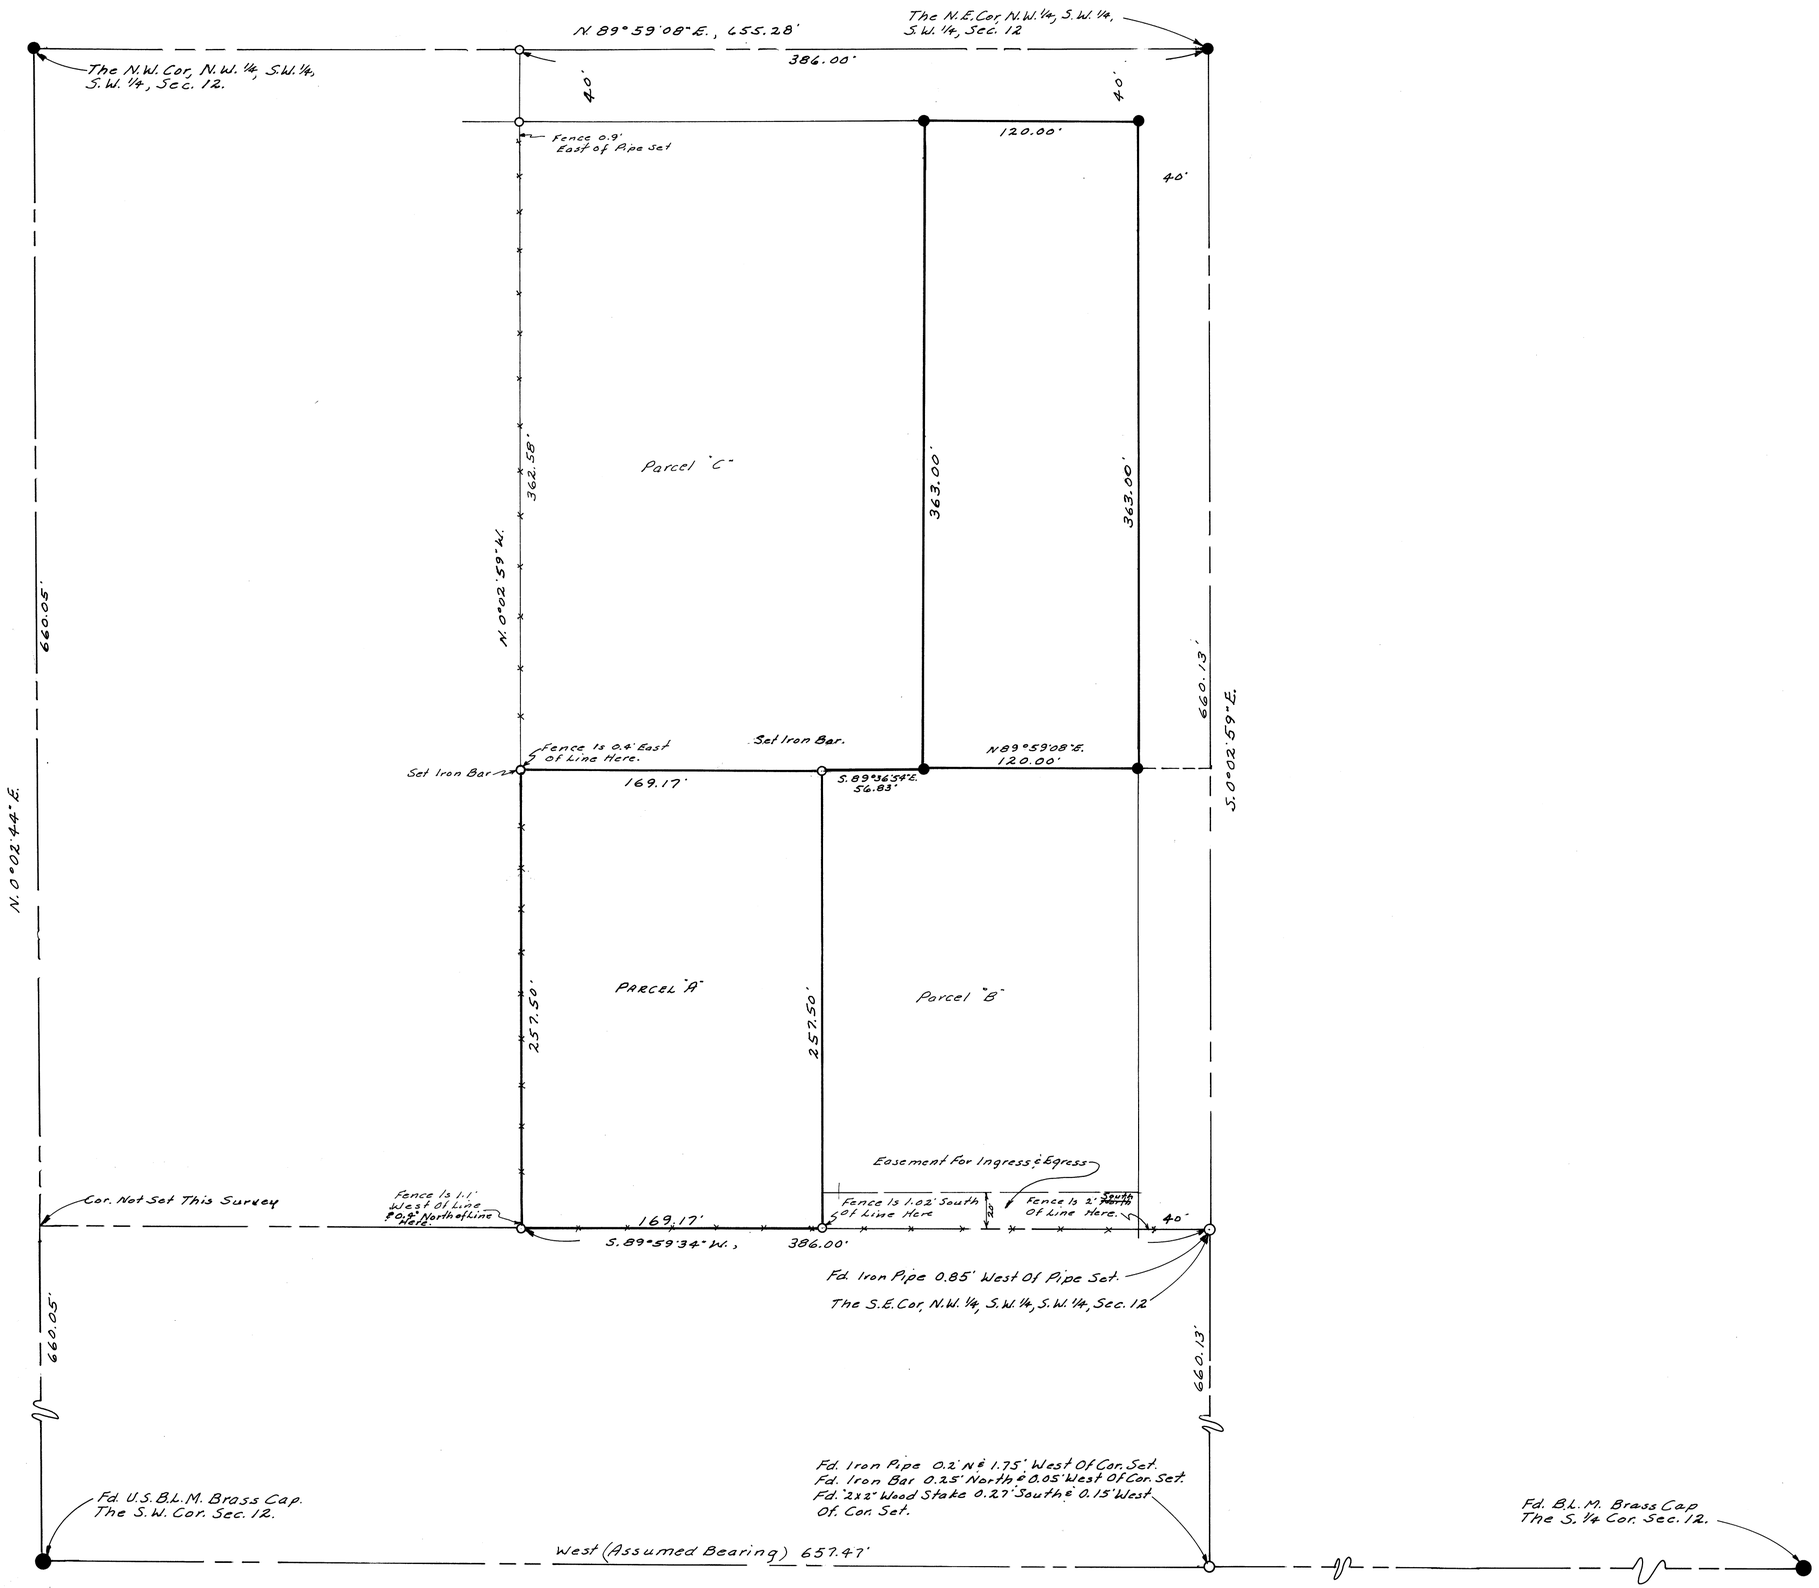

REPORT OF SURVEY

OF

A Portion Of The N.W. 1/4, S.W. 1/4, S.W. 1/4, Sec. 12, T.5N., R.4E., G&S.R.B.&M., Mar. Co., Arizona.

FOR

MRS. LORETTA HARBOUR

Star Rte 2, Box 171
CAVE CREEK, ARIZONA

N

Scale: 1" = 40'

LEGEND

- ● = Monument Found
- ● = Iron Pipe or Iron Bar Found
- ○ = 1/2" I.D. Iron Pipe Tagged L.S. 1681 Set This Survey
- R = Data From Maricopa County Records
- CR = Calculated From R
- M = Measured in Field
- CM = Calculated From M
- = Wire or Wood Fence
- = Chain Link Fence
- = Block or Stone Wall

Note: No Other Existing Improvements Are Shown.

Note: Road R/W Shown Is Per Dkt 1822, P.541, M.C.R.

Note: Revised this date to add data for Parcels "B" and "C" as Shown and to correct fence in S.E. Cor. Parcel "B."

Eugene V. Skelley

REGISTERED LAND SURVEYOR CERTIFICATE NO. 1681 EUGENE V. SKELLEY Date Signed 3/8/74 ARIZONA, U.S.A.

CERTIFICATION: This will certify that the survey shown hereon was done under my supervision during the month of Feb., 1974.

Eugene V. Skelley

REGISTERED LAND SURVEYOR CERTIFICATE NO. 1681 EUGENE V. SKELLEY ARIZONA, U.S.A.

DIN# 55013-1/2
APLS

ARIZONA SURVEYING SERVICE
5704 N. 27th AVENUE, PHOENIX, ARIZONA
Drawing No. L-74-1791, & L-74-3797 Phone: 242-0539