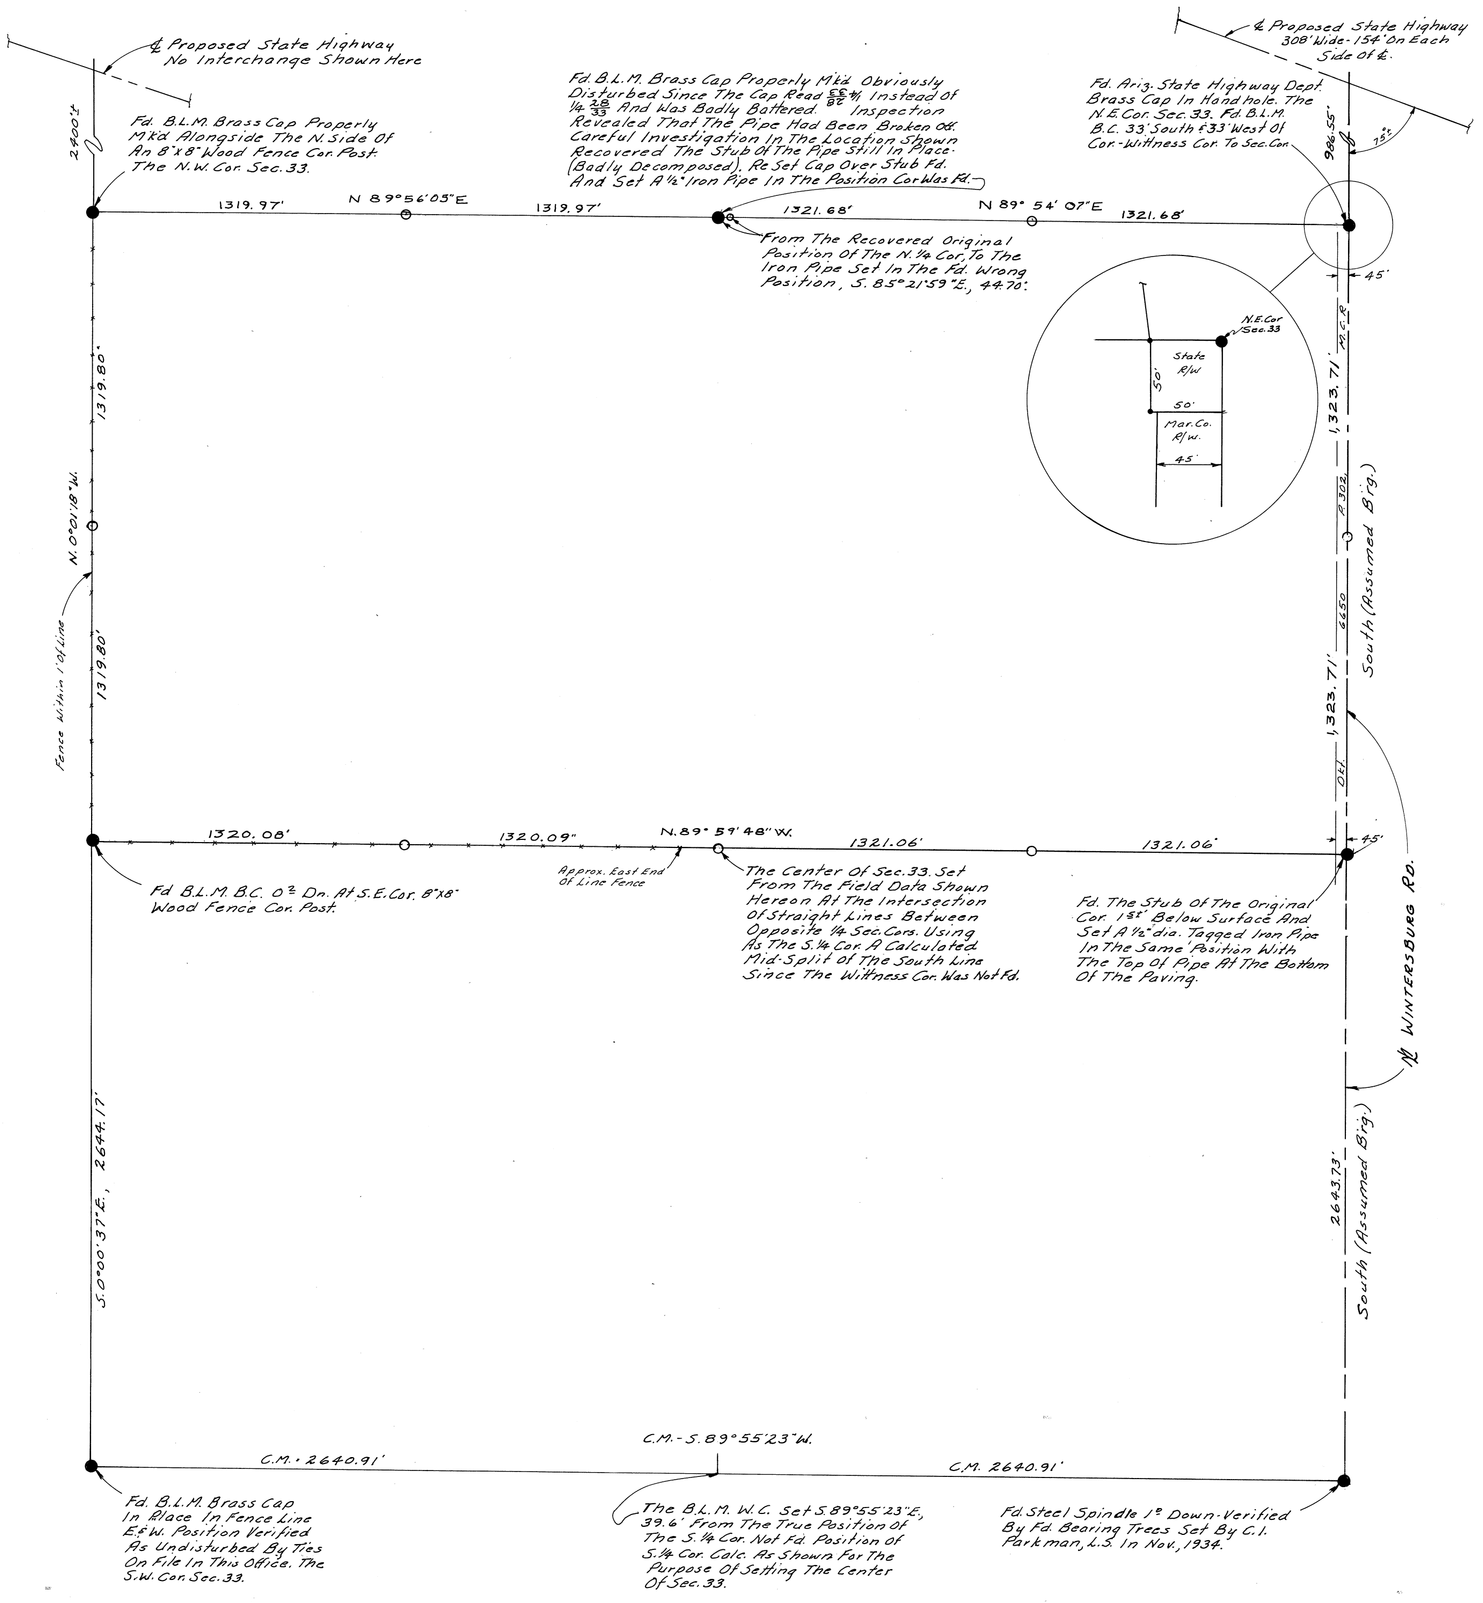

REPORT OF SURVEY

OF

The N. 1/2, Sec. 33, T.2N, R.6W.
G&S.R.B.&M., Mar. Co., Az.

FOR

MR. JOE ADAIR, ET. AL.

1721 DUNLAVY, HOUSTON, TEX.

N

Scale: 1" = 300'

LEGEND

- ● = Monument Found
- ● = Iron Pipe or Iron Bar Found
- ○ = 1/2" I.D. Iron Pipe Tagged L.S. 1681 Set This Survey
- R = Data From Maricopa County Records
- CR = Calculated From R
- M = Measured In Field
- CM = Calculated From M
- +++++ = Wire or Wood Fence
- -o-o-o- = Chain Link Fence
- = Block or Stone Wall
- • = Brass Cap Set In Concr. R/W Marker

Note: All Distances & Bearings Shown Are M, Unless Otherwise Noted.

Note: Arig. State Highway Data Shown Is From Project No. I-10-2(12)91, Sheets 18 & 20.

Note: Not Responsible For Easements, Rights Of Way, Etc. Not Shown Since No Up-To-Date Title Report Was Available For This Survey.

CERTIFICATION: This will certify that the survey shown hereon was done under my supervision during the month of

Eugene D. Skelly
REGISTERED LAND SURVEYOR
1681
ARIZONA
EXPIRES 6/30/73
SKELLEY
5/1/73

DIN # 55014-1/1
APLS

ARIZONA SURVEYING SERVICE
5704 N. 27th AVENUE, PHOENIX, ARIZONA
Drawing No. L-73-4750 Phone: 242-0539

503-55-43
3365-39P