RESULT OF SURVEY

A PORTION OF SECTION 18, T.3N., R.1E.

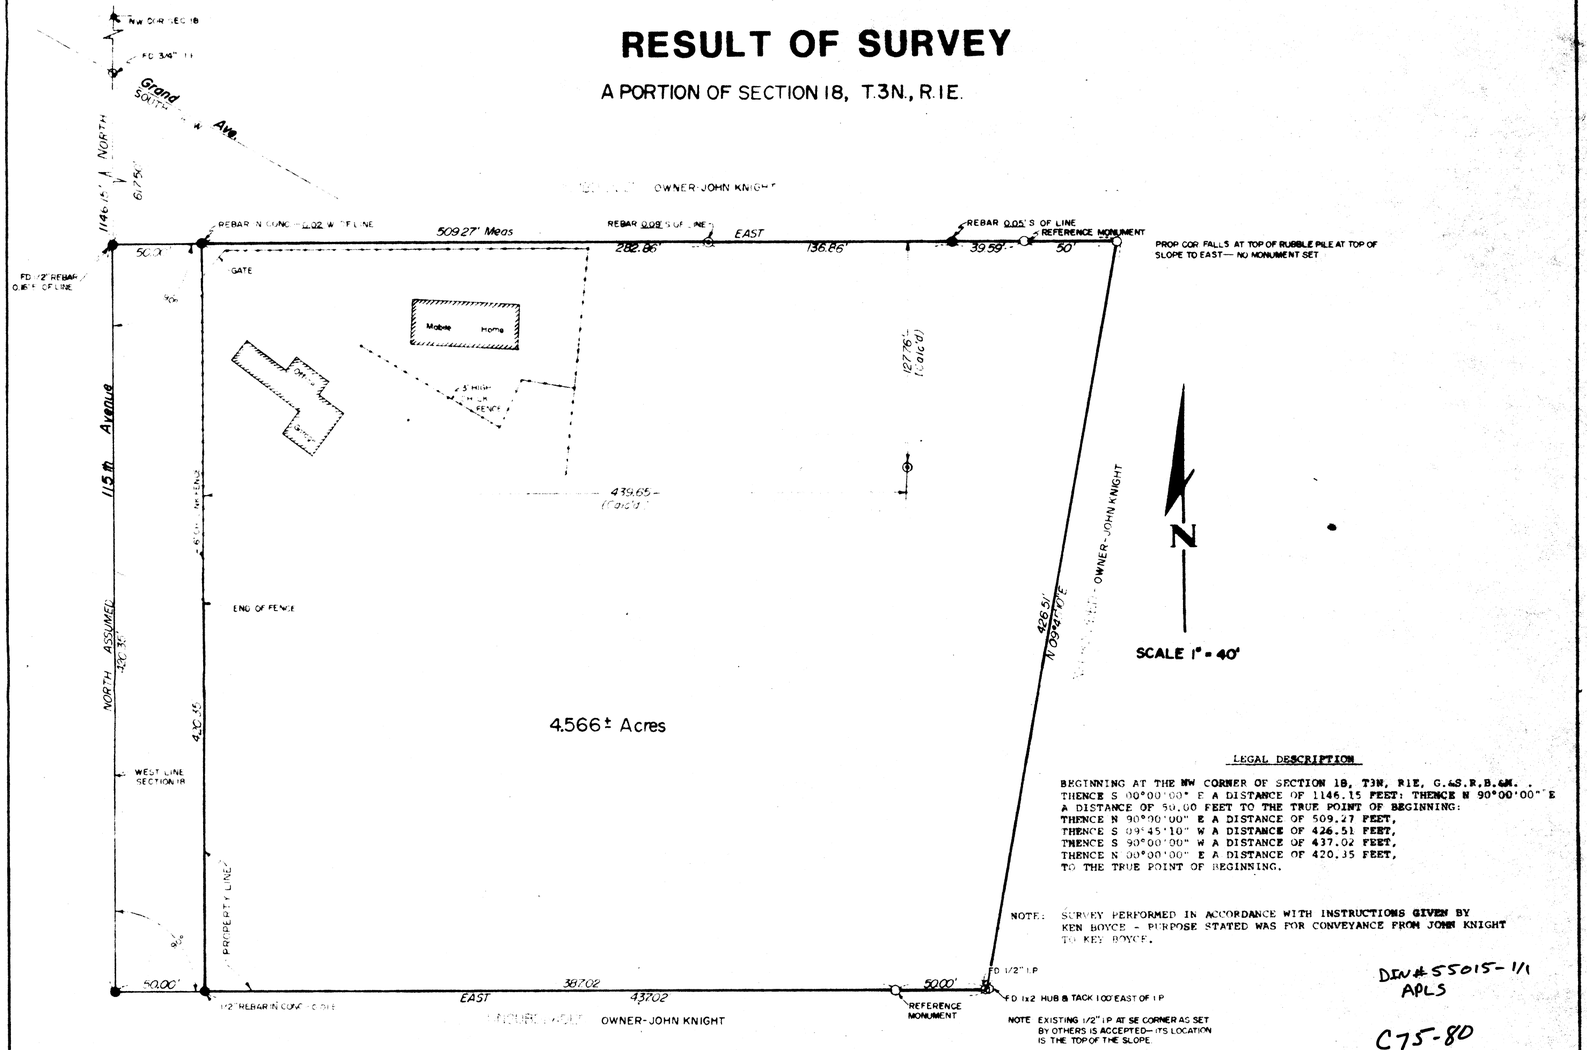

NOTE EXISTING 1/2" IP AT SE CORNER AS SET BY OTHERS IS ACCEPTED— ITS LOCATION IS THE TOP OF THE SLOPE.

LEGAL DESCRIPTION

BEGINNING AT THE NW CORNER OF SECTION 18, T3N, R1E, G.&S.R.B.&M.
THENCE S 00°00'00" E A DISTANCE OF 1146.15 FEET; THENCE N 90°00'00" E A DISTANCE OF 50.00 FEET TO THE TRUE POINT OF BEGINNING:
THENCE N 90°00'00" E A DISTANCE OF 509.27 FEET,
THENCE S 09°45'10" W A DISTANCE OF 426.51 FEET,
THENCE S 90°00'00" W A DISTANCE OF 437.02 FEET,
THENCE N 00°00'00" E A DISTANCE OF 420.35 FEET,
TO THE TRUE POINT OF BEGINNING.

NOTE: SURVEY PERFORMED IN ACCORDANCE WITH INSTRUCTIONS GIVEN BY KEN BOYCE - PURPOSE STATED WAS FOR CONVEYANCE FROM JOHN KNIGHT TO KEN BOYCE.

DIV#55015-1/1
APLS

C75-80

LEGEND

- ○ SET 1/2" REBAR W/CAP— LS 12213
- ● FD 1/2" REBAR — NO TAG
- ⊙ FD 3/4" REBAR — NO TAG
- —x— FENCE

REGISTERED LAND SURVEYOR
CERTIFICATE NO. 12213
JEFFREY LYNN ANDREWS
DATE SIGNED 7/10
ARIZONA U.S.A.

J. L. ANDREWS and ASSOCIATES
6747 N. BLACK CANYON PO. BOX 55161
PHOENIX ARIZ. 85015 PH. 242-6289

PREPARED FOR
EL MIRAGE INDUSTRIAL LAND FILL
PO. BOX 46
EL MIRAGE 85335

SCALE: 1" = 40'	DRAWING NO. 81-40
DATE: SEPT 4, 1981	DRAWN BY: K.E.O

C75-80