LEGAL DESCRIPTION

THAT PART of Section Eighteen (18), Township Three (3) North, Range One (1) East of the Gila and Salt River Base and Meridian, described as follows:

BEGINNING at a point on the West line of Section 18 which point is 72[illegible].2[illegible] feet South of the Northwest corner of said Section and on the South line of Grand Avenue and the West line of said Section; thence South 0 degrees 52 minutes East along said West line 477.52 feet to a point; thence North 87 degrees 36 minutes 59 seconds East 665.41 feet to a point; thence North 11 degrees 54 minutes 03 seconds East 2321.60 feet to a point; thence North 3 degrees 11 minutes 05 seconds West 741.21 feet to a point; thence North 0 degrees 13 minutes 25 seconds West 1106.35 feet to a point; thence North 0 degrees 15 minutes 2[illegible] seconds West 110.57 feet to the South line of said Grand Avenue; thence North 71 degrees 21 minutes 55 seconds West 1281.[illegible] feet along the South line of said Grand Avenue to the point of beginning.

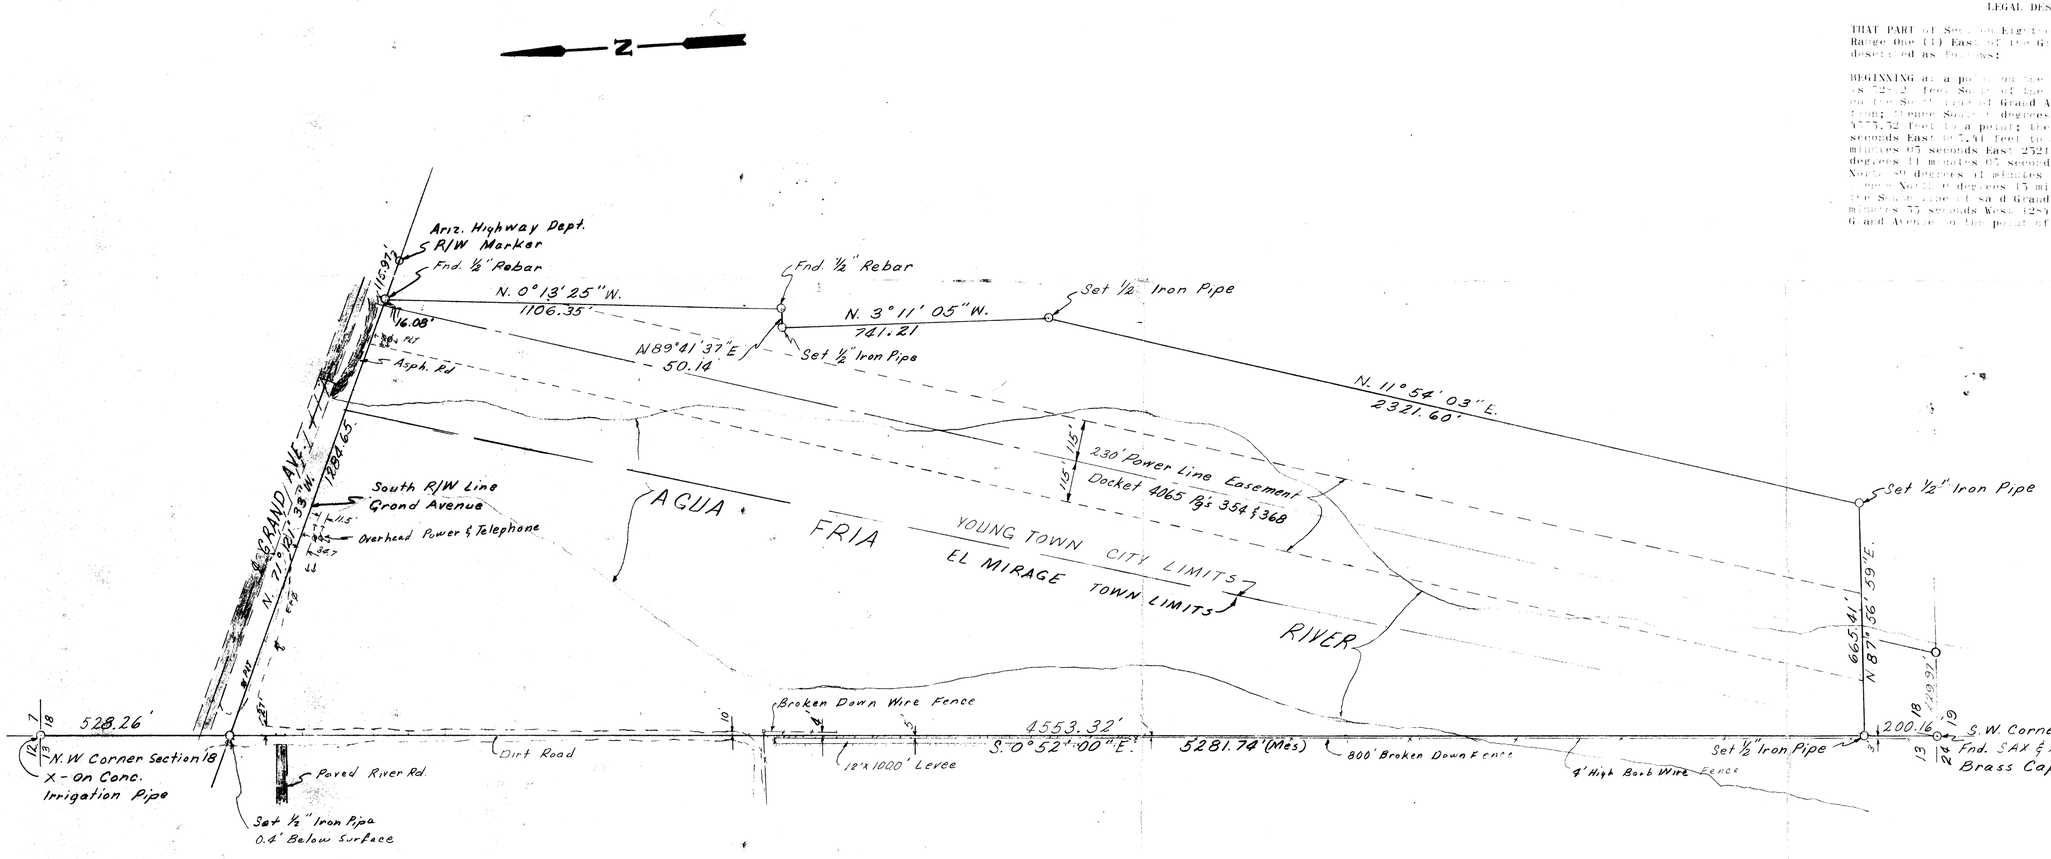

71-21-33
52
70°29'33"

AIN# 55017-1/1
APLS

CRAFT and ASSOCIATES INC.
PHOENIX ARIZONA

Results of Survey
For
Mr. Knight

Surveyed	Drawn	Scale
J.K.R.	JWC	1" = 200'
Date	Date	Job No.
Feb 73	2-3-73	73003

Registered Professional Engineer (Land Surveyor) Certificate No. 6859 JAMES W. CRAFT Date Signed 2-3-73 ARIZONA, U.S.A.

Knight - Wilkins 12