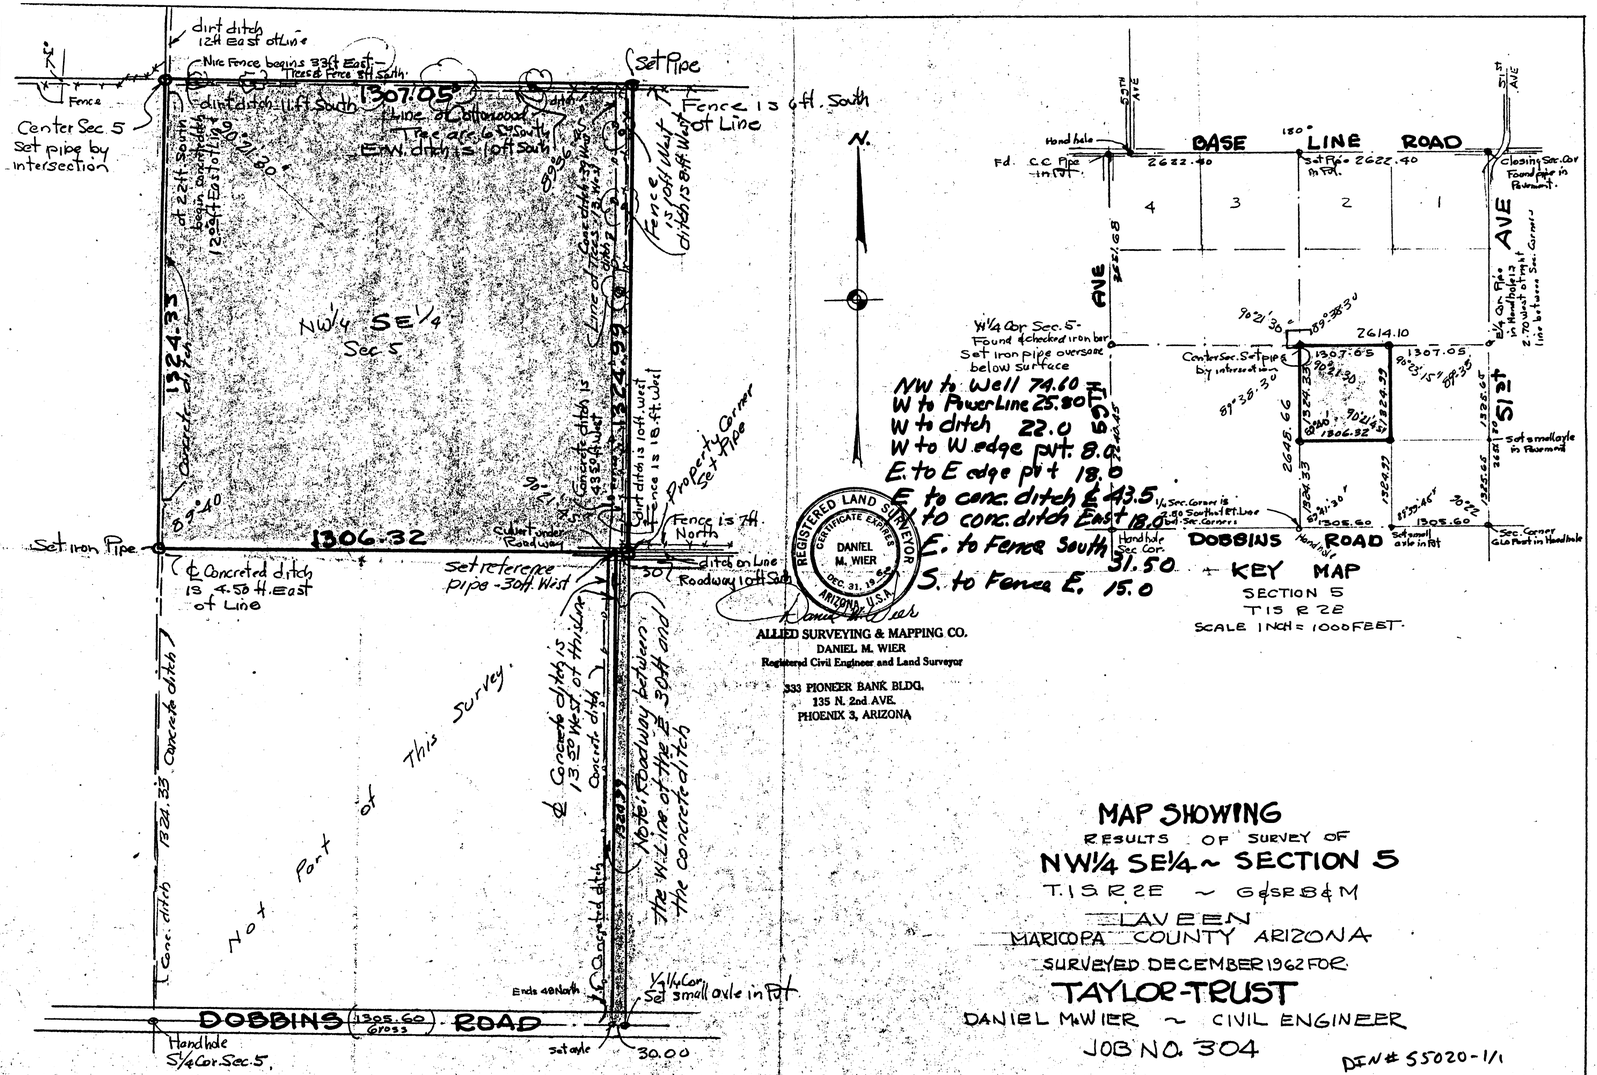

REGISTERED LAND SURVEYOR
CERTIFICATE EXPIRES
DANIEL M. WIER
DEC. 31, 19 62
ARIZONA, U.S.A.

ALLIED SURVEYING & MAPPING CO.
DANIEL M. WIER
Registered Civil Engineer and Land Surveyor
333 PIONEER BANK BLDG.
135 N. 2nd AVE.
PHOENIX 3, ARIZONA

MAP SHOWING

RESULTS OF SURVEY OF

NW1/4 SE1/4 ~ SECTION 5

T.1S R.2E ~ G&SRB&M

LAVEEN

MARICOPA COUNTY ARIZONA

SURVEYED DECEMBER 1962 FOR

TAYLOR-TRUST

DANIEL M. WIER ~ CIVIL ENGINEER

JOB NO. 304

DIN # 55020-1/1

APLS