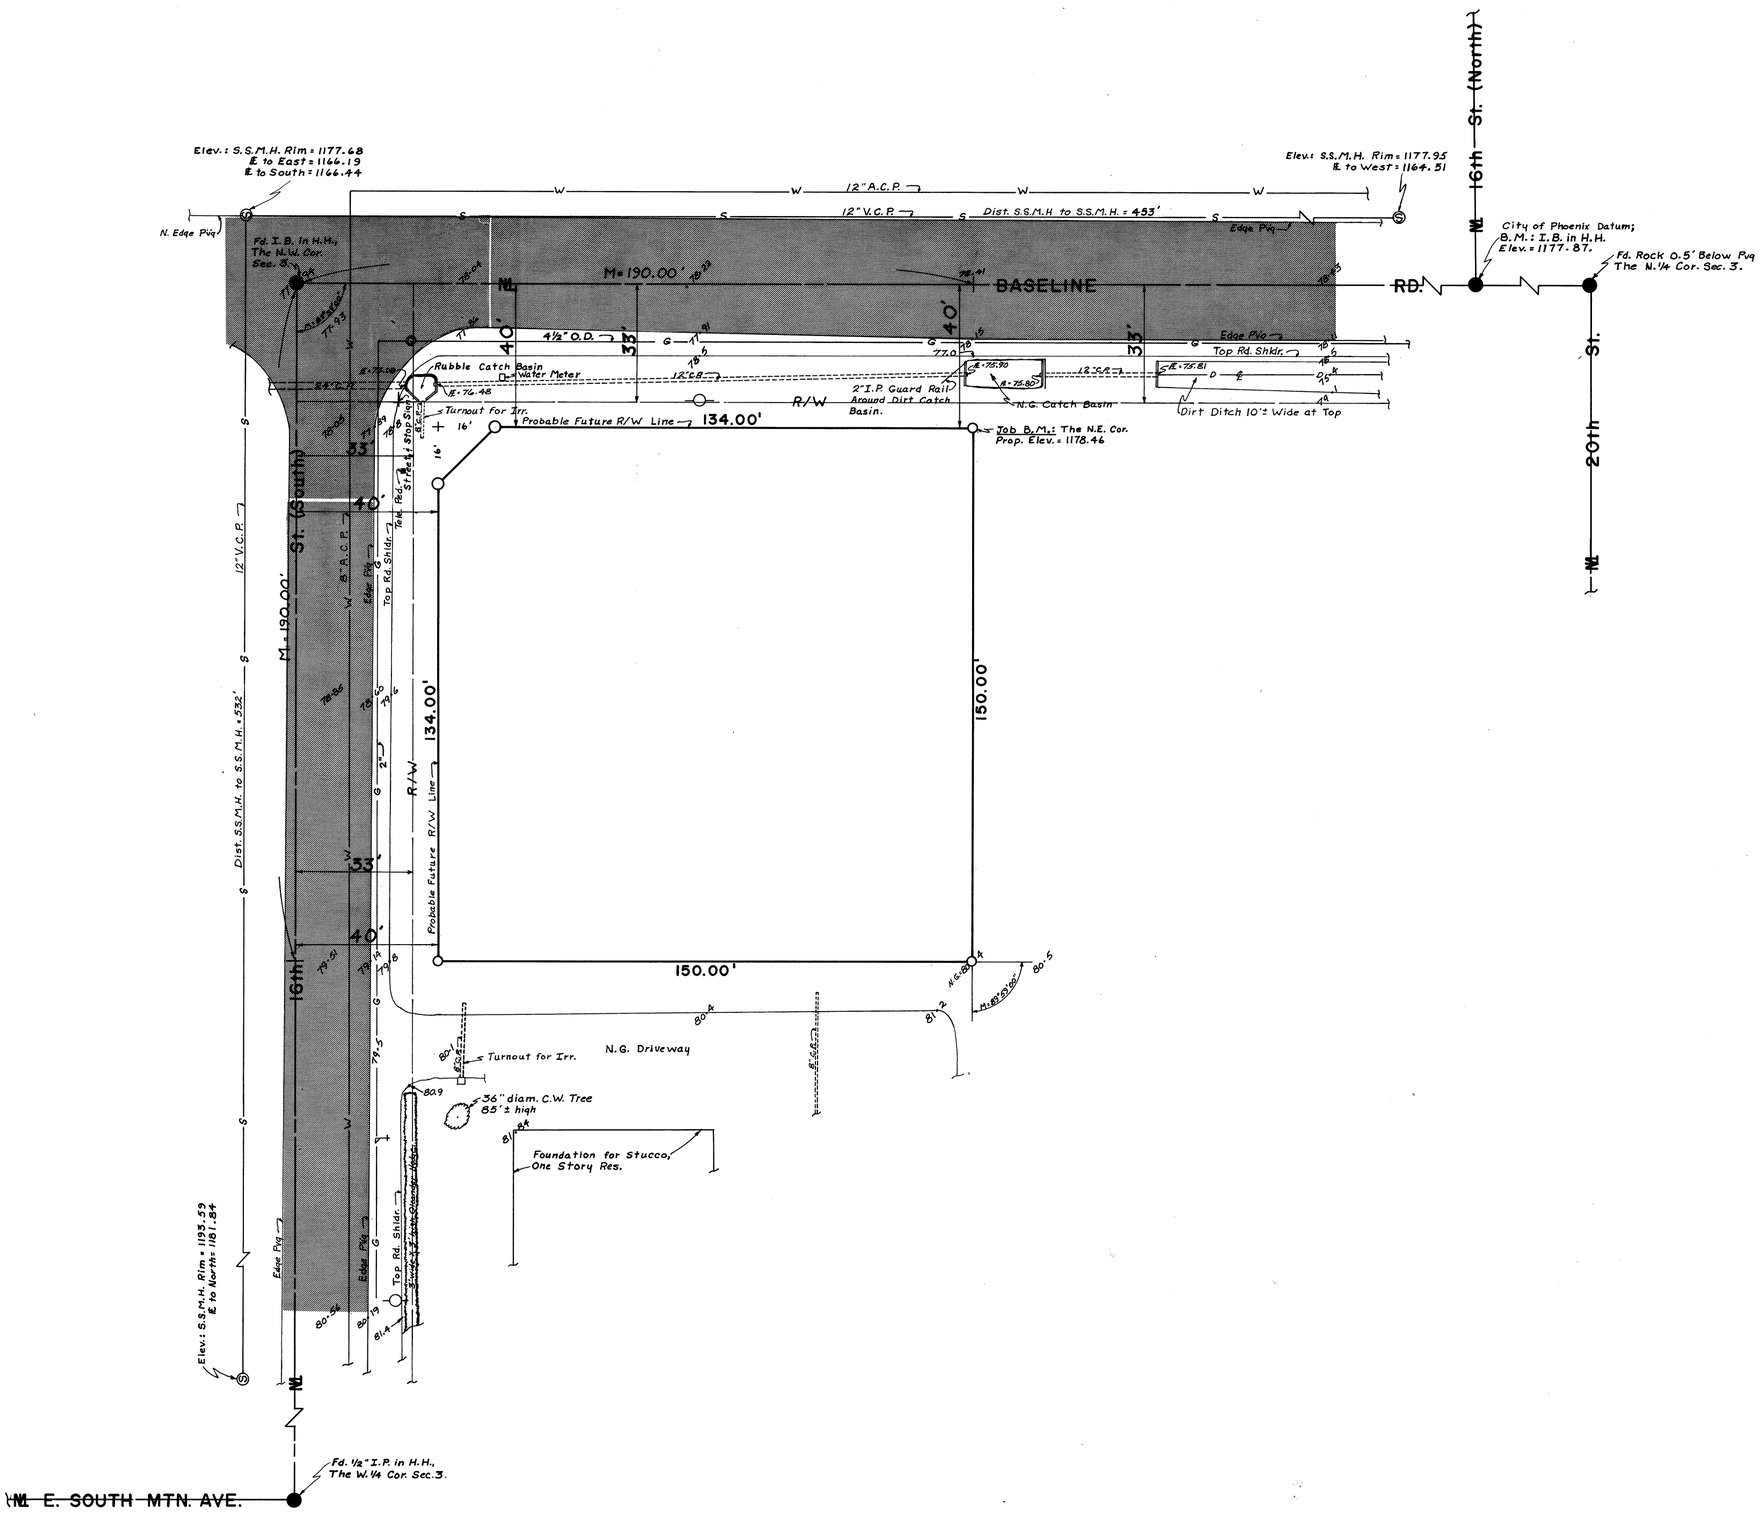

REPORT OF SURVEY

OF

The North 190.00 feet of the West 190.00 feet of the N.W.1/4, N.W.1/4 Sec. 3, T.1S., R.3E., G. & S.R.B. & M., Mar. Co. Az.

FOR

THE CIRCLE K CORP

2810 W. CAMELBACK ROAD
PHOENIX, ARIZONA

N

Scale: 1" = 20'

LEGEND

- = Asphaltic Concrete Paving
- = Monument Found
- = Iron Pipe or Iron Bar Found
- = 1/2" I.D. Iron **Bar Tagged** L.S. 1681 Set This Survey
- R = M.C.R. and/or Description Furnished by Circle K Corp
- CR = Calculated From R
- M = Measured in Field
- CM = Calculated **From M**
- = Power Pole
- = Telephone Pole
- = Power & Telephone Pole
- —S— = Sanitary Sewer Line
- —W— = Water Line
- —G— = Gas Line
- = Valve
- = Center line Drainage
- —T— = Underground Telephone Cable
- B.C. = Brass Cap
- H.H. = Handhole
- C.P. = Concrete Pipe
- = Water Meter
- = Sewer Cleanout
- **77.93** = Elev to read **1177.93**
- = Underground Irrigation Sprinkler Head
- = Street Light Pole

DIN# 55021-1
APLS

CERTIFICATION: This will certify that the survey shown hereon was done under my supervision during the month of **May, 1972.**

REGISTERED LAND SURVEYOR CERTIFICATE NO. 1681 SKELLEY Date Signed 5/19/72 ARIZONA, U.S.A.

ARIZONA SURVEYING SERVICE
5704 N. 27th AVENUE, PHOENIX, ARIZONA
Drawing No. E.P.L.-72-4703, PH: 277-3904
Sheet 1 of 2